Existing Conditions Floor Plan

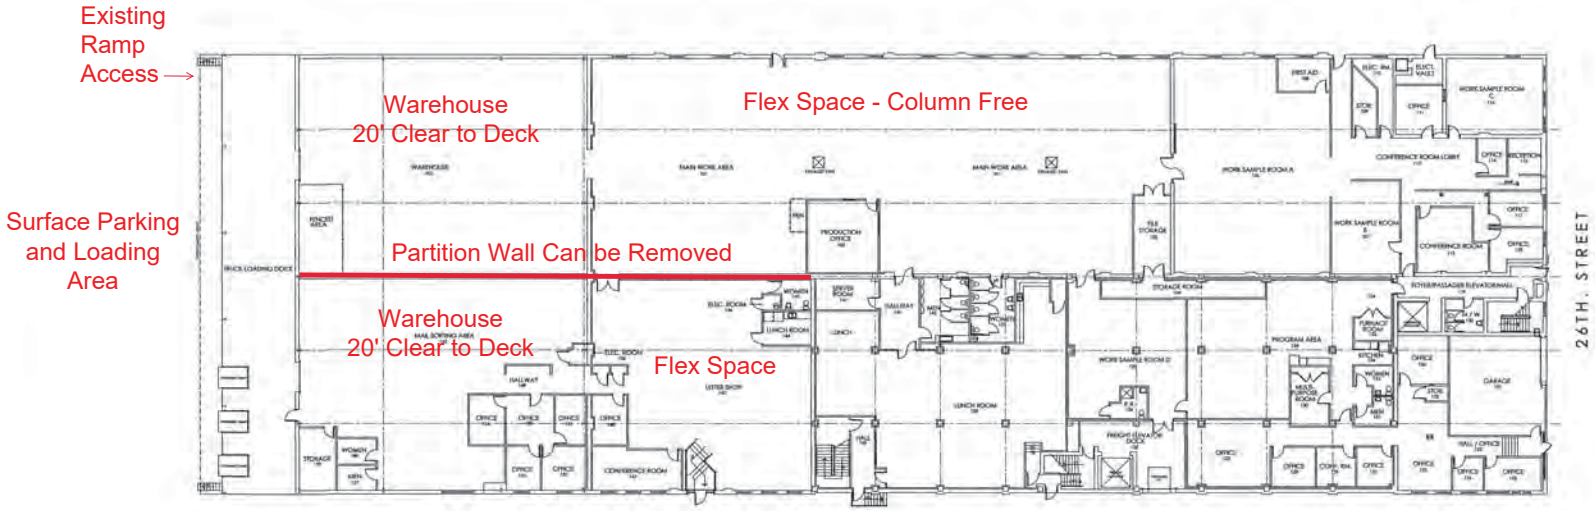

FIRST FLOOR PLAN +/- 41,007 SF

1/16" = 1'-0"

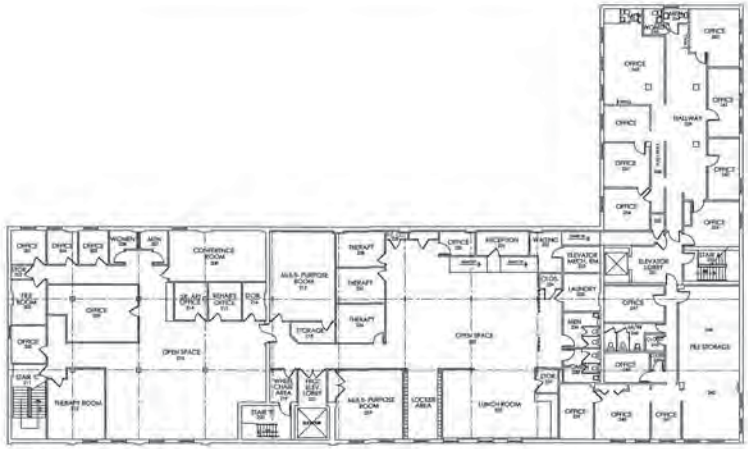

SECOND FLOOR PLAN +/- 14,199 SF

1/16" = 1'-0"

MARK R. FICKLEY, RA - RLA
ARCHITECTURE • LANDSCAPE ARCHITECTURE • PLANNING
130 CECIL STREET • CANONSBURG, PENNSYLVANIA 15317
PHONE 412 . 856 . 1493 • mfickley@verizon.net

EXISTING FLOOR PLAN

ACHIEVA
SMALLMAN STREET FACILITY
PITTSBURGH, PENNSYLVANIA

DATE ISSUED: 10.23.15

JOB NO. 15-85

REVISIONS

SHEET NO. A-1

CURRENT JOBS\SMALLMAN.dwg