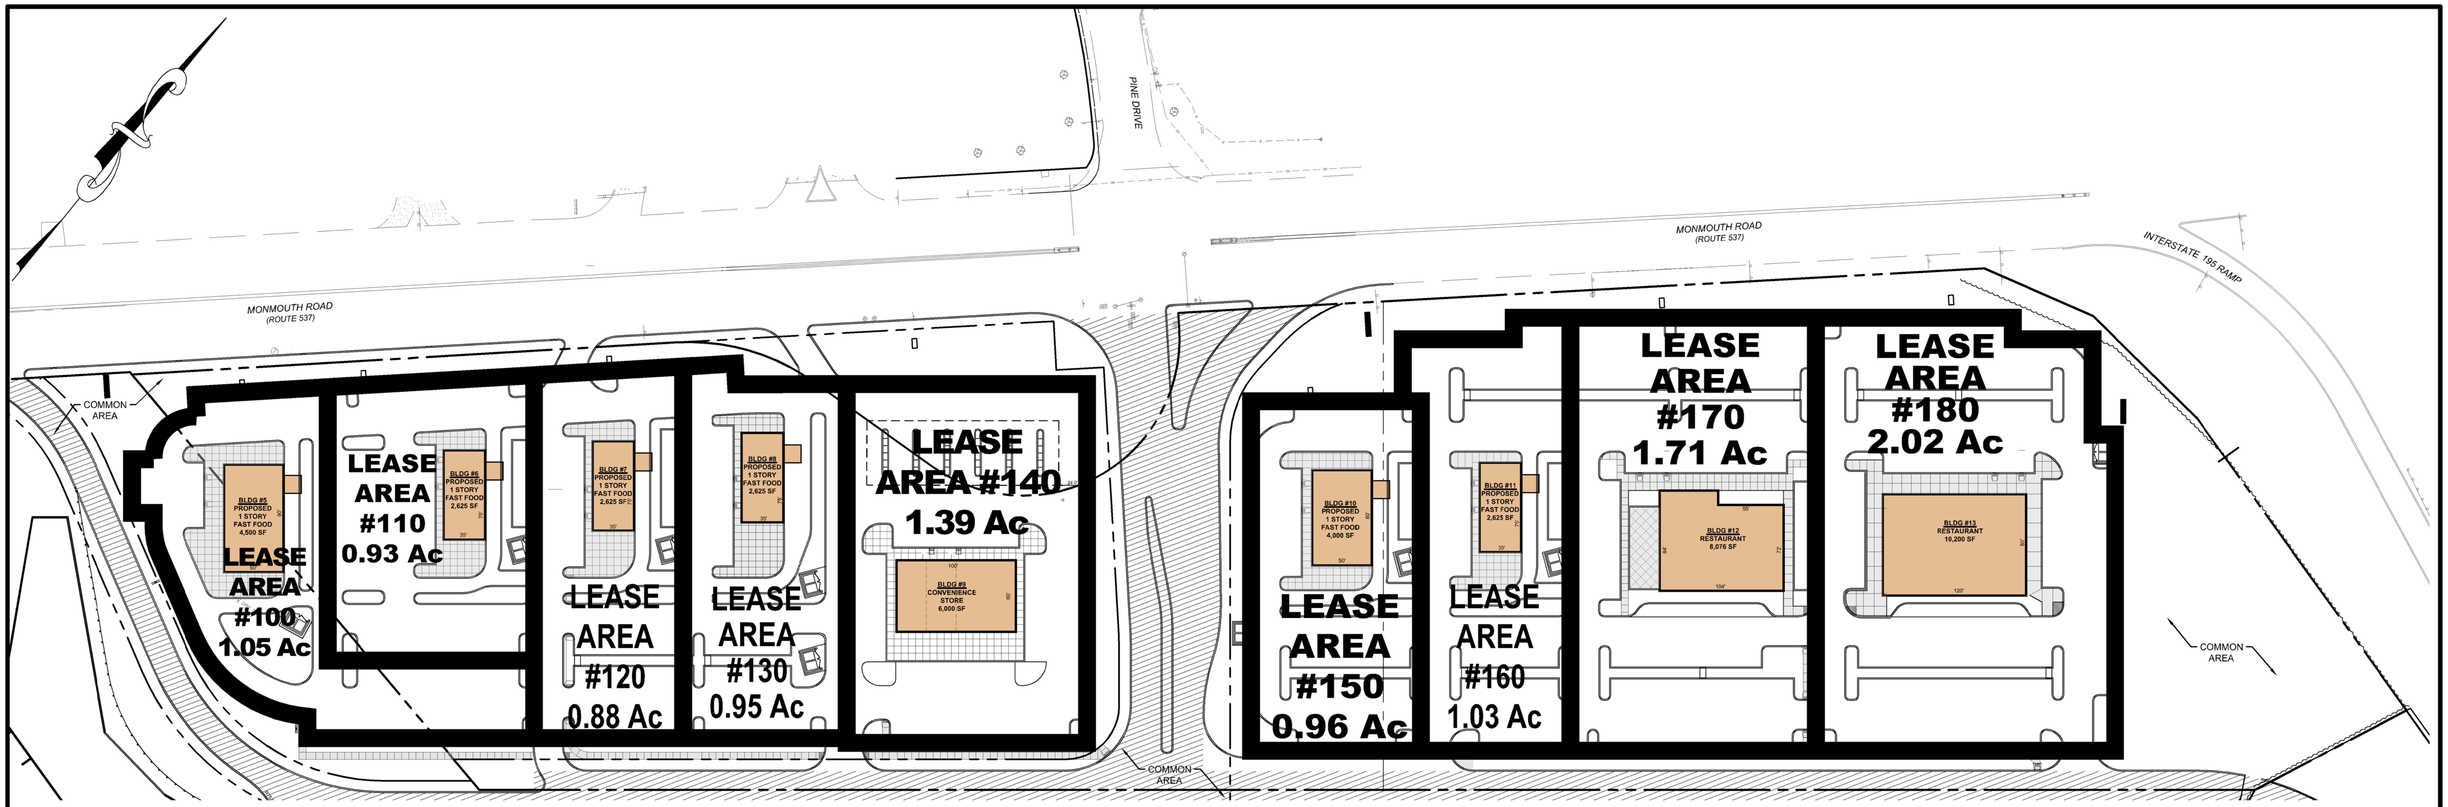

60 0 60 120 240

GRAPHIC SCALE
1" = 60'

OWNERSHIP OF DOCUMENTS

THIS DOCUMENT AND THE IDEAS AND DESIGNS INCORPORATED HEREIN, AS AN INSTRUMENT OF PROFESSIONAL SERVICE, IS THE PROPERTY OF PROFESSIONAL DESIGN SERVICES, L.L.C., AND IS NOT TO BE USED IN WHOLE OR IN PART FOR ANY OTHER PROJECT WITHOUT THE WRITTEN AUTHORIZATION OF PROFESSIONAL DESIGN SERVICES, L.L.C.

NO.	DATE	DESCRIPTION	BY

PDS
PROFESSIONAL DESIGN SERVICES, L.L.C.
CONSULTING ENGINEERS, LAND SURVEYORS, PLANNERS,
ENVIRONMENTAL SCIENTISTS, CONSTRUCTION SERVICES
1245 AIRPORT ROAD, SUITE 1, LAKEWOOD, NEW JERSEY 08701
PHONE 732 363 0060 FAX 732 363 0078
ENGINEERING@PDS-NJ.COM WWW.PDS-NJ.COM
NEW JERSEY STATE BOARD OF P.E. & L.S.
CERTIFICATE OF AUTHORIZATION NO. 24GA28125400
WILLIAM A. STEVENS, P.E., P.P.
PROFESSIONAL ENGINEER, NEW JERSEY LIC. #39615
PROFESSIONAL PLANNER, NEW JERSEY LIC. #5894

LEASE MAP

FOR

ADVENTURE CROSSING
BLOCK 3001- LOTS 3 & 4

TOWNSHIP OF JACKSON

OCEAN COUNTY NEW JERSEY

SCALE:	DATE:	JOB NUMBER:	SHEET
1" = 60'	JUNE 24 2019	16641	1 / 1
DRAWN BY: KNL	DESIGNED BY: IMB	CHECKED BY: WAS	

File: N:\PROJECTS\16641\TOTAL PROPERTY\16641 Lease Map_7-11 Ground Key Layout Layout (3) Jun 26, 2019 - 8:42am