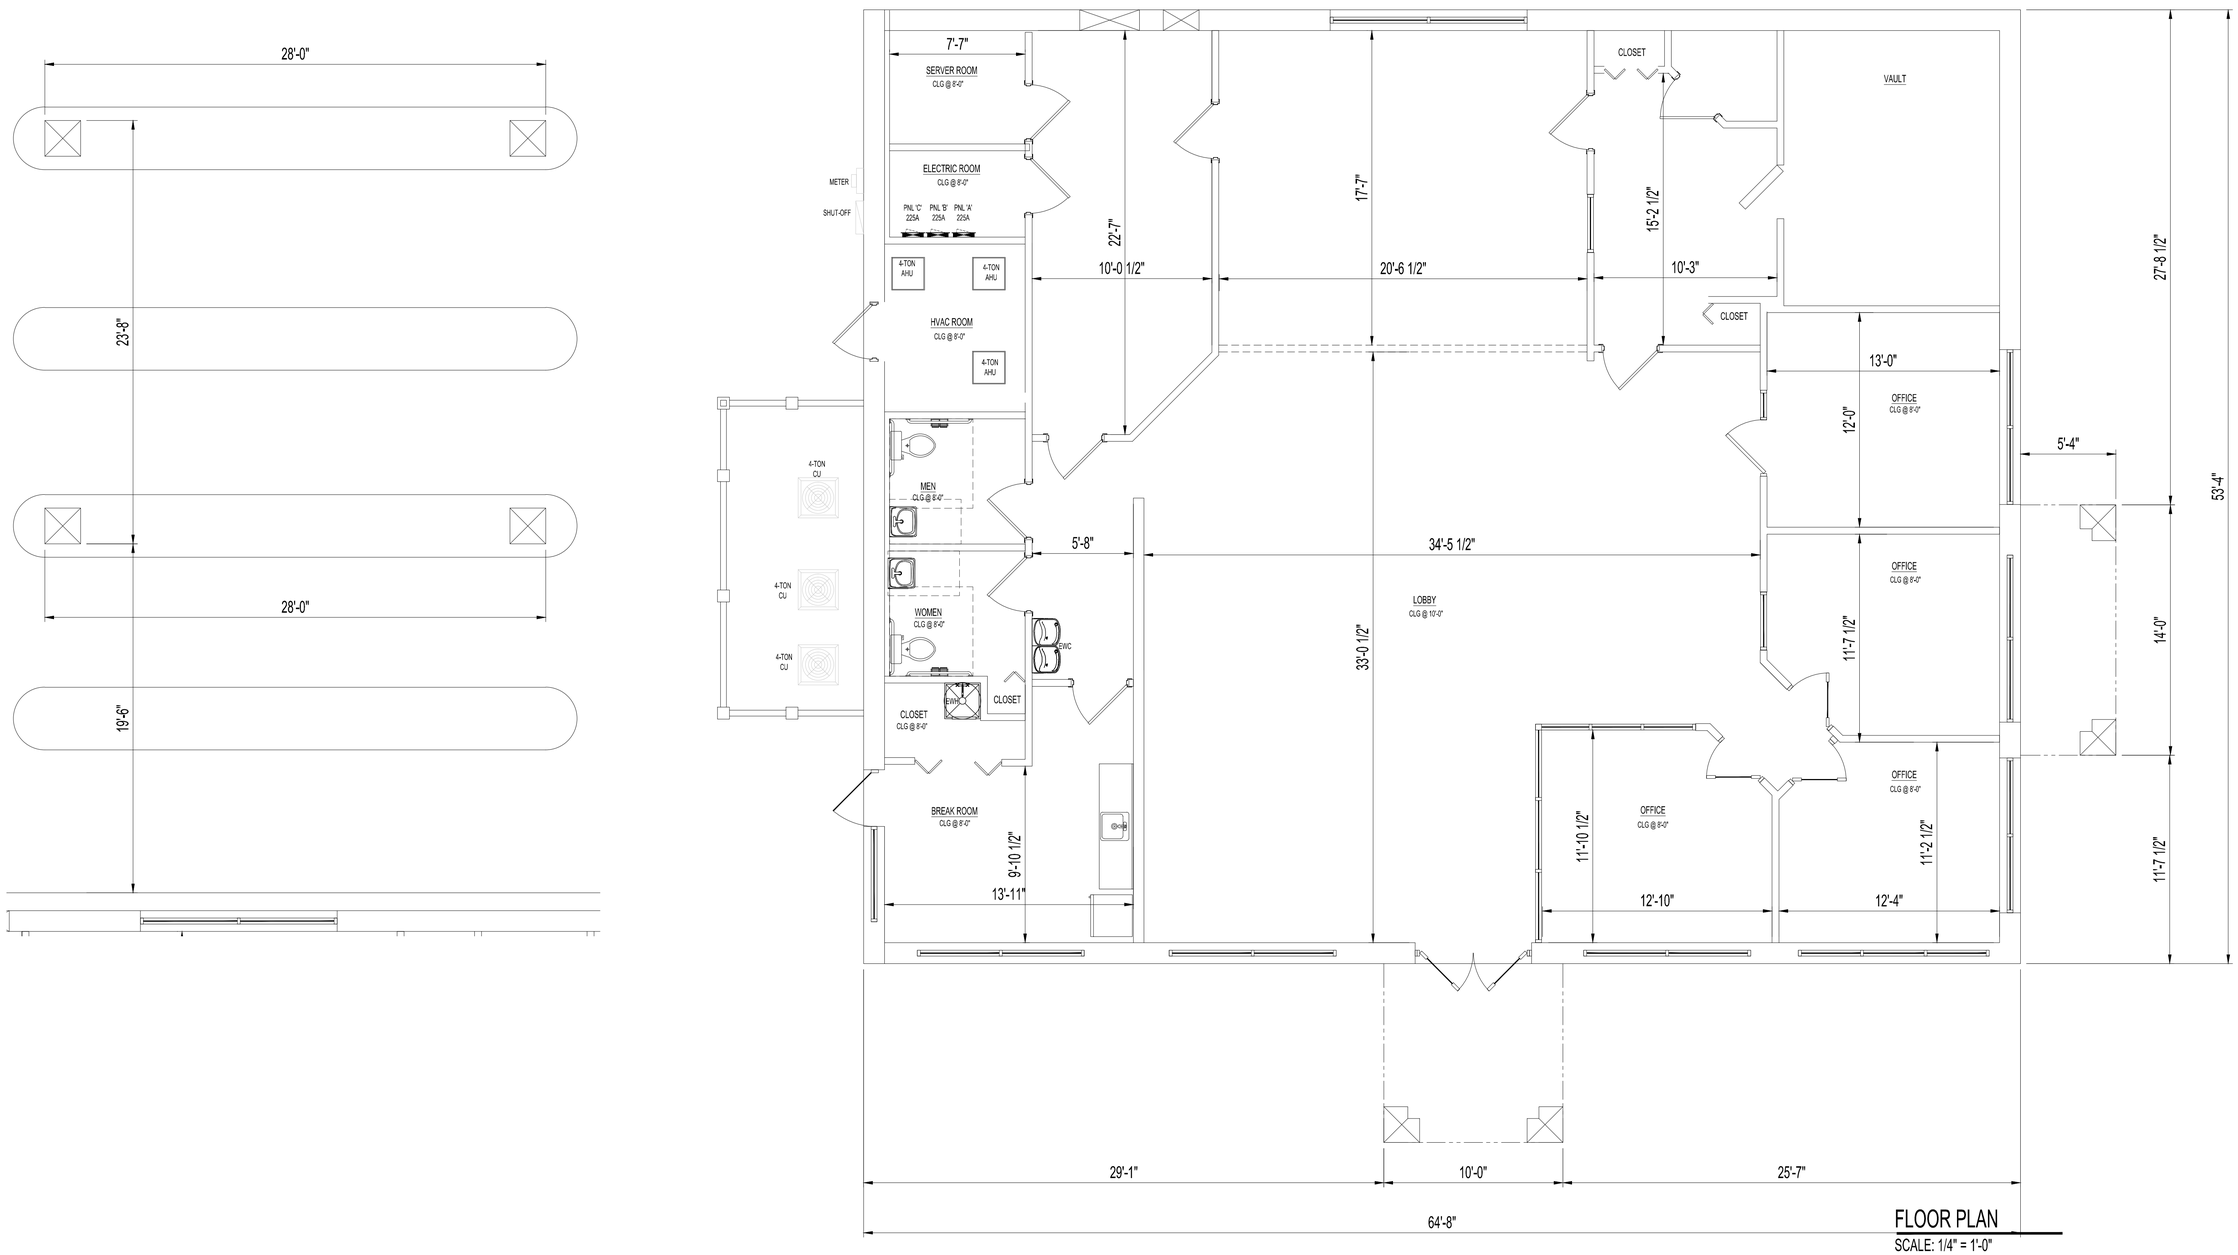

FLOOR PLAN

SCALE: 1/4" = 1'-0"

Drafting By

KIRK G.

CLEARWATER, FL
727-560-7868
KIRKG33781@YAHOO.COM

Copy of this plan is not valid unless signed, sealed and dated by the architect of record

Robert E. Gregg FL #9927
1008 Woodruff Ave - Clearwater, FL 33756
727-644-8193 - archreg@aol.com

Contractor shall check and verify all dimensions and coordinate all field conditions. All discrepancies and conflicts shall be reported to the architect in writing prior to proceeding or continuing with construction. Unreported discrepances and conflicts shall remain the responsibility of the contractor.

4949 Ridgemoor Blvd
Palm Harbor, FL 34685

DRAWN BY:	KG
CHECKED BY:	REG
ISSUE DATE:	1-11-2024

REVISIONS:

SHEET #

1