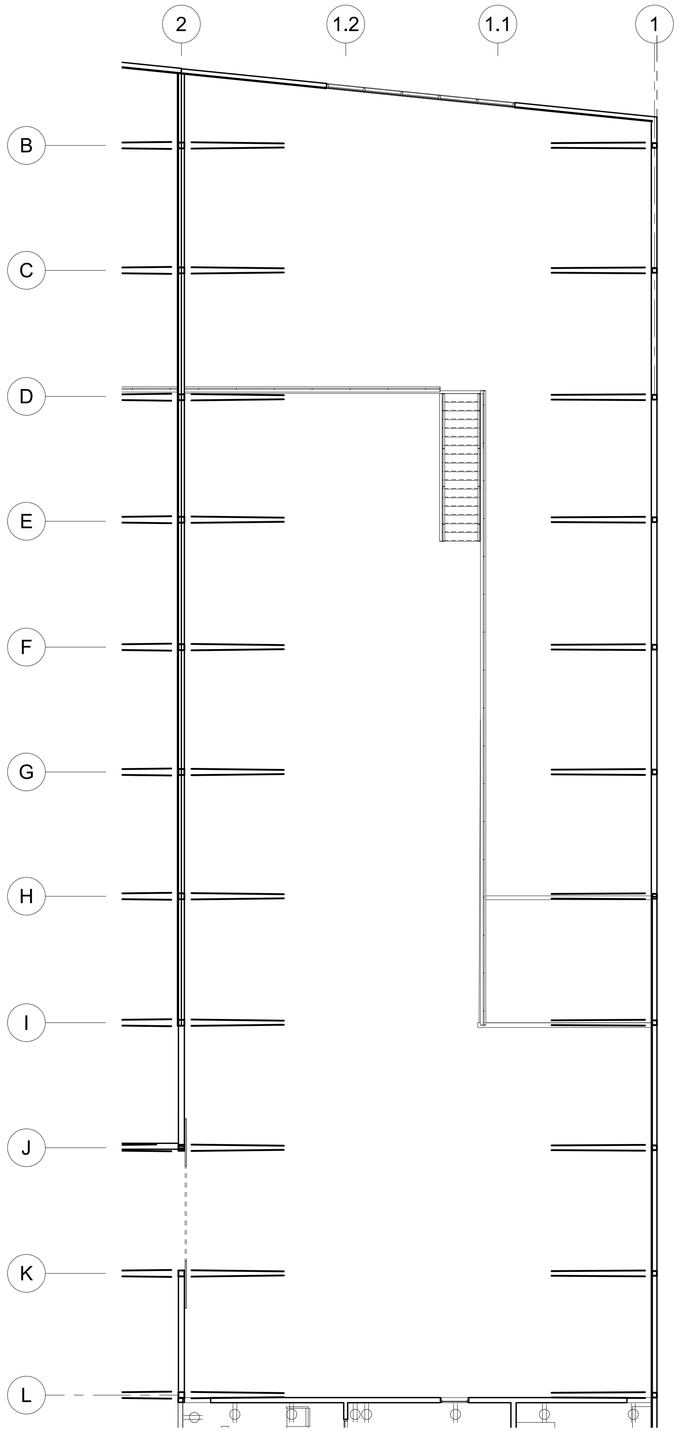

1 BOOX EXISITNG LEVEL 2
1/8" = 1'-0"

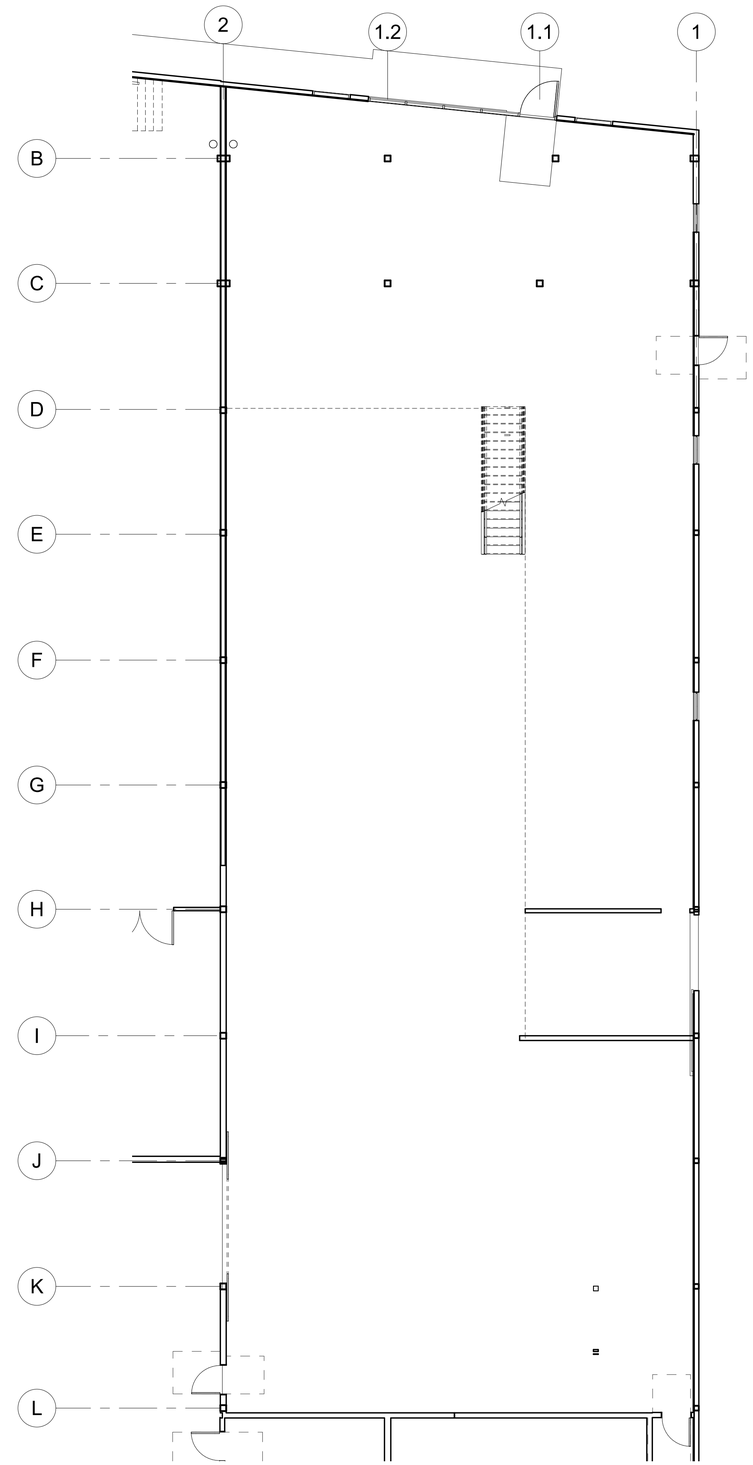

2 BOOX EXISTING LEVEL 1
1/8" = 1'-0"

LIVE OAK DESIGN COMPANY
architecture & interiors

GRACIE O'ROURKE, AIA
327 HIGHLAND AVE.
SAN FRANCISCO, CA 94110
gracie@liveoakdesignco.com
liveoakdesignco.com
626.840.6676

OWNER
JOSHUA PETERSEN
ZAFFIRO
PETE PETE
JOSH@COMPARTOSF.COM

No.	Description	Date

429 1st Street, Suite 145, Petaluma, CA

BOOX TI - NOT FOR CONSTRUCTION

BOOX EXISTING PLANS

Issue	BID SET
Date	4/26/2021
Drawn by	Author
Checked by	Checker

A01

Scale	1/8" = 1'-0"

4/26/2021 8:07:08 AM

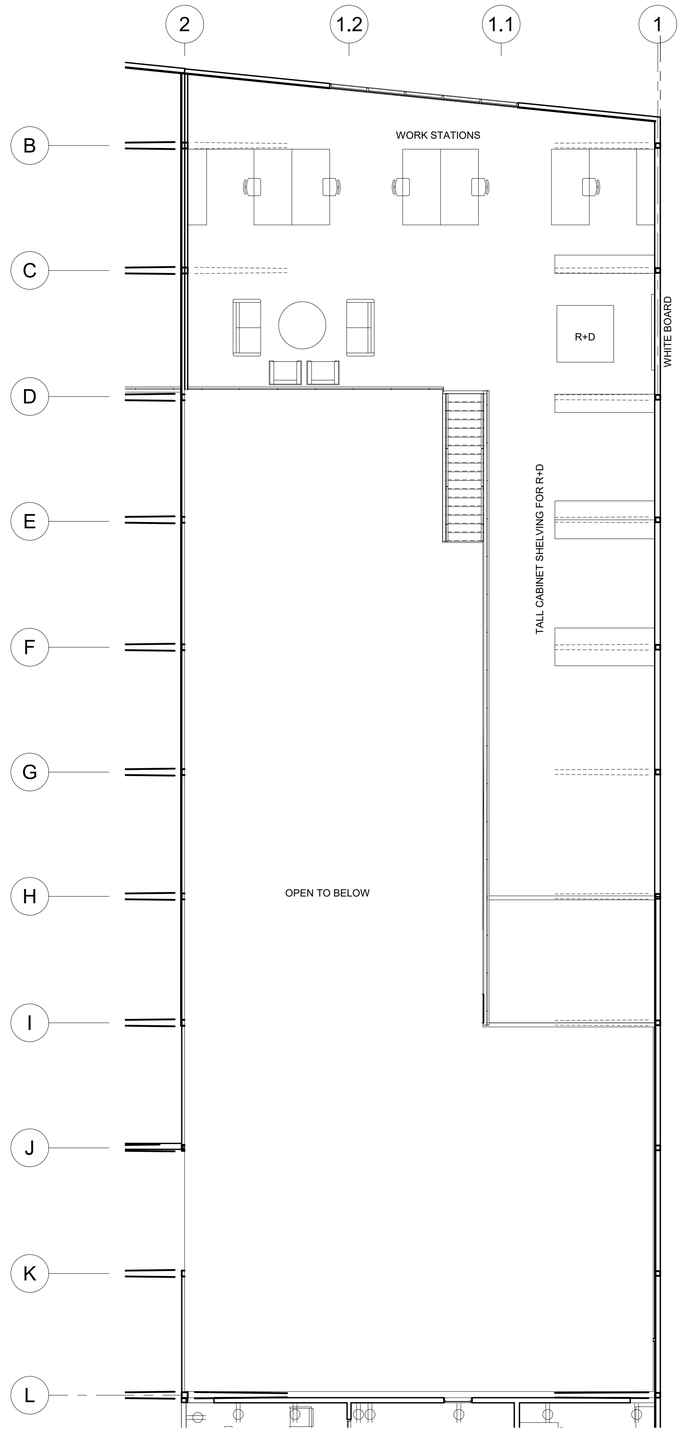

2 BOOX SCHEMATIC LEVEL 2
1/8" = 1'-0"

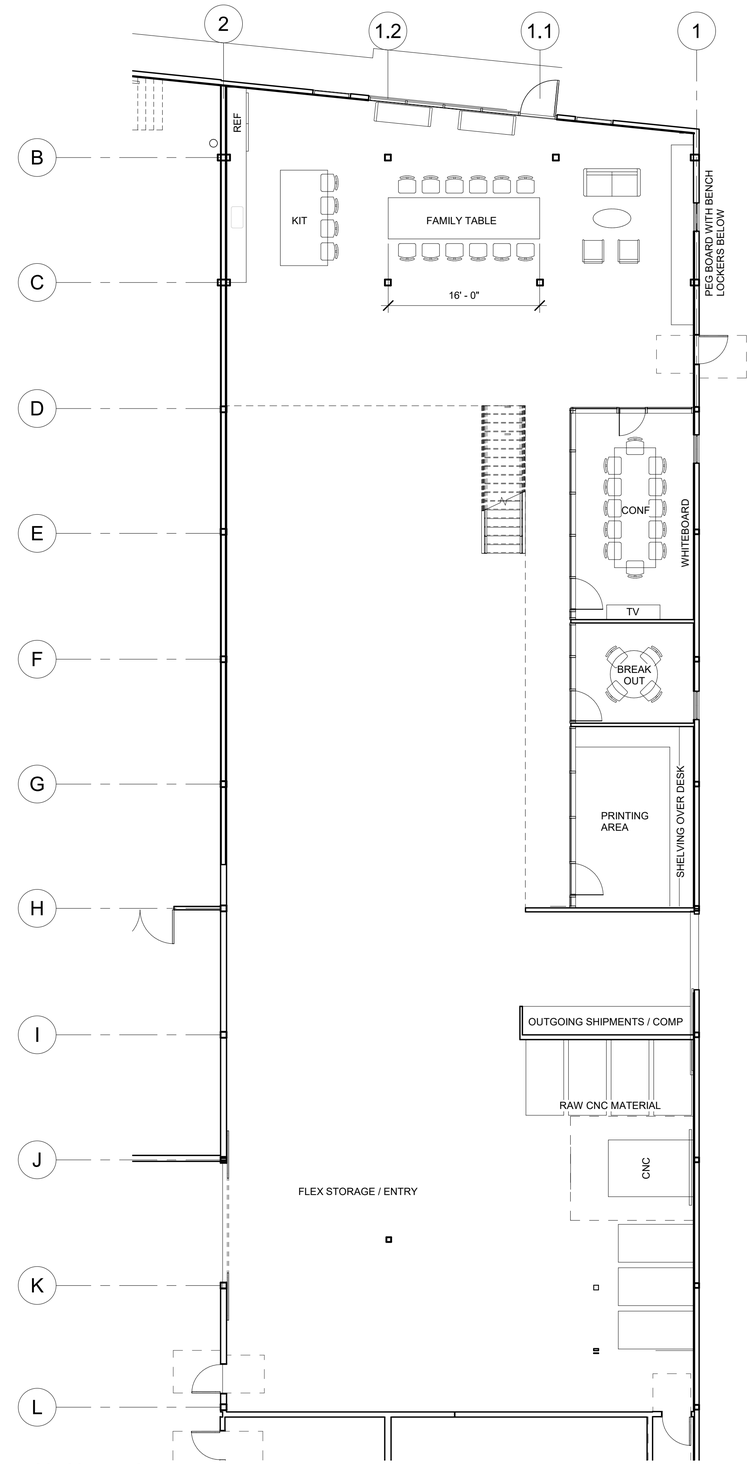

1 BOOX SCHEMATIC LEVEL 1
1/8" = 1'-0"

LIVE OAK DESIGN COMPANY
architecture & interiors

GRACIE O'ROURKE, AIA
327 HIGHLAND AVE.
SAN FRANCISCO, CA 94110
gracie@liveoakdesignco.com
liveoakdesignco.com
626.840.6676

OWNER
JOSHUA PETERSEN
ZAFFIRO
PETE PETE
JOSH@COMPARTOSF.COM

No.	Description	Date

429 1st Street, Suite 145, Petaluma, CA

BOOX TI - NOT FOR CONSTRUCTION

SCHEMATIC PLANS

Issue	BID SET
Date	4/26/2021
Drawn by	Author
Checked by	Checker

A02

Scale	1/8" = 1'-0"

4/26/2021 8:07:08 AM