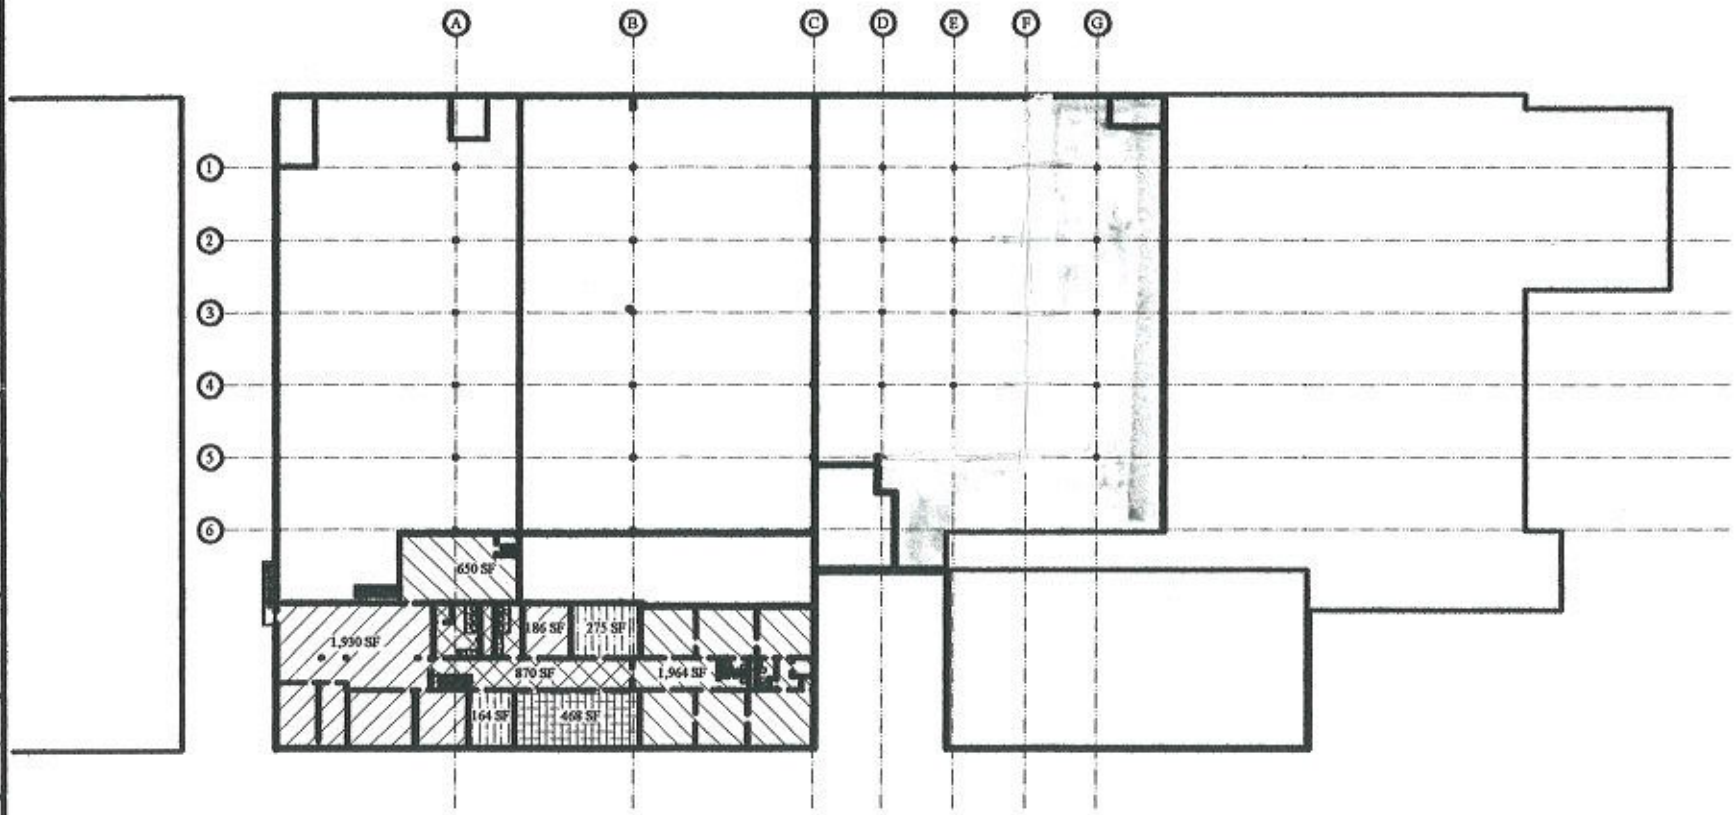


LINCOLN BOULEVARD

| A1 | SECOND FLOOR PLAN |
|---|---|
| 1/16" = 1'-0" | |

ELU ARCHITECT

A-2

2 of 2

SECOND FLOOR PLAN