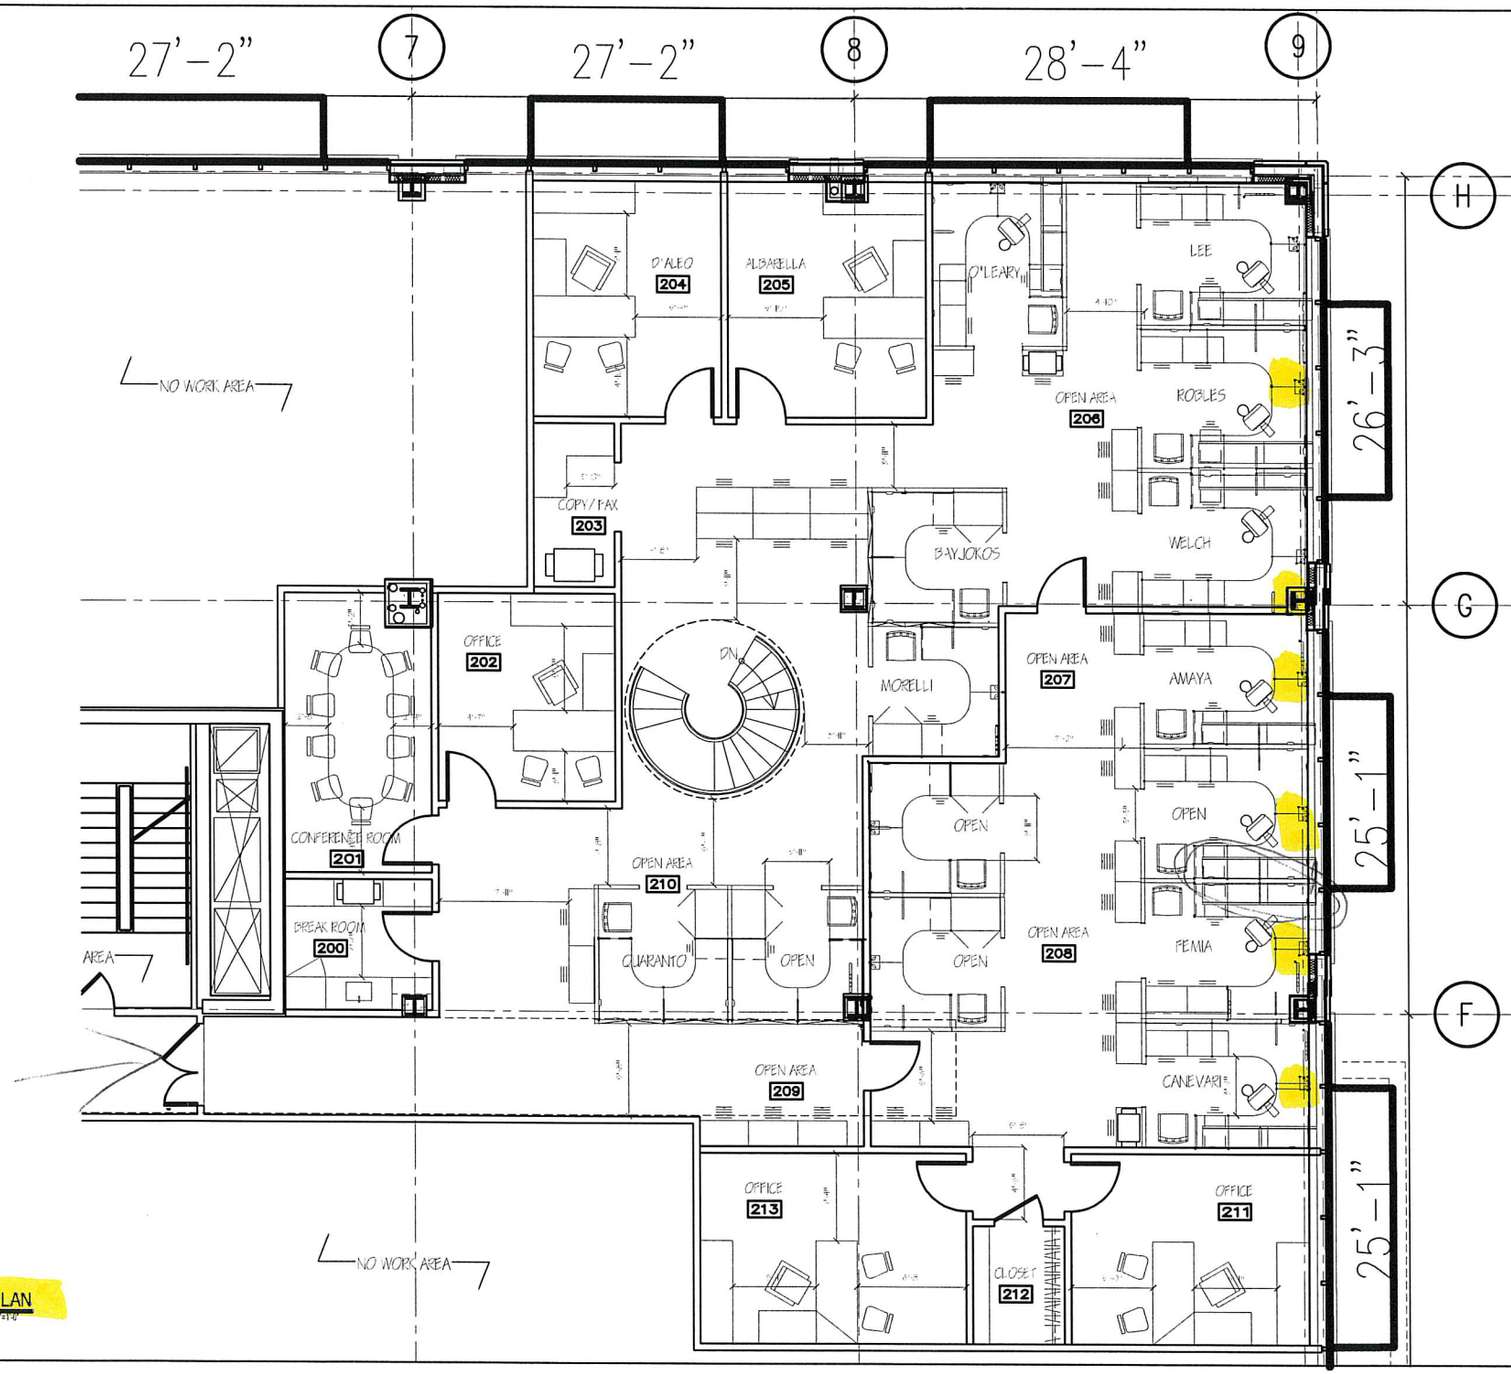

1 PROPOSED SECOND FLOOR FURNITURE PLAN
SCALE 1/8"=1'-0"

No.	Date	Issue
01	03-28-06	ISSUED FOR OWNER REVIEW

Key Plan

PROJECT NORTH

Architects Seal

N2 DESIGN & ARCHITECTURE PC

403 Main Street #3
Port Washington, NY 11050
516 883-4907 Fax 516 883-4909

Harry Nicolaides, AIA

Project Title:

BANK OF NEW YORK
1001 Franklin Av.
Garden City, NY

ALTERATION

Drawing Title:

PROPOSED SECOND FLOOR
FURNITURE PLAN
VERSION #1

Drawing Number: A-5.2

Job No.: 232.00
Scale: 1/8" = 1'-0"
By: AB/JK
Date: 02-17-06