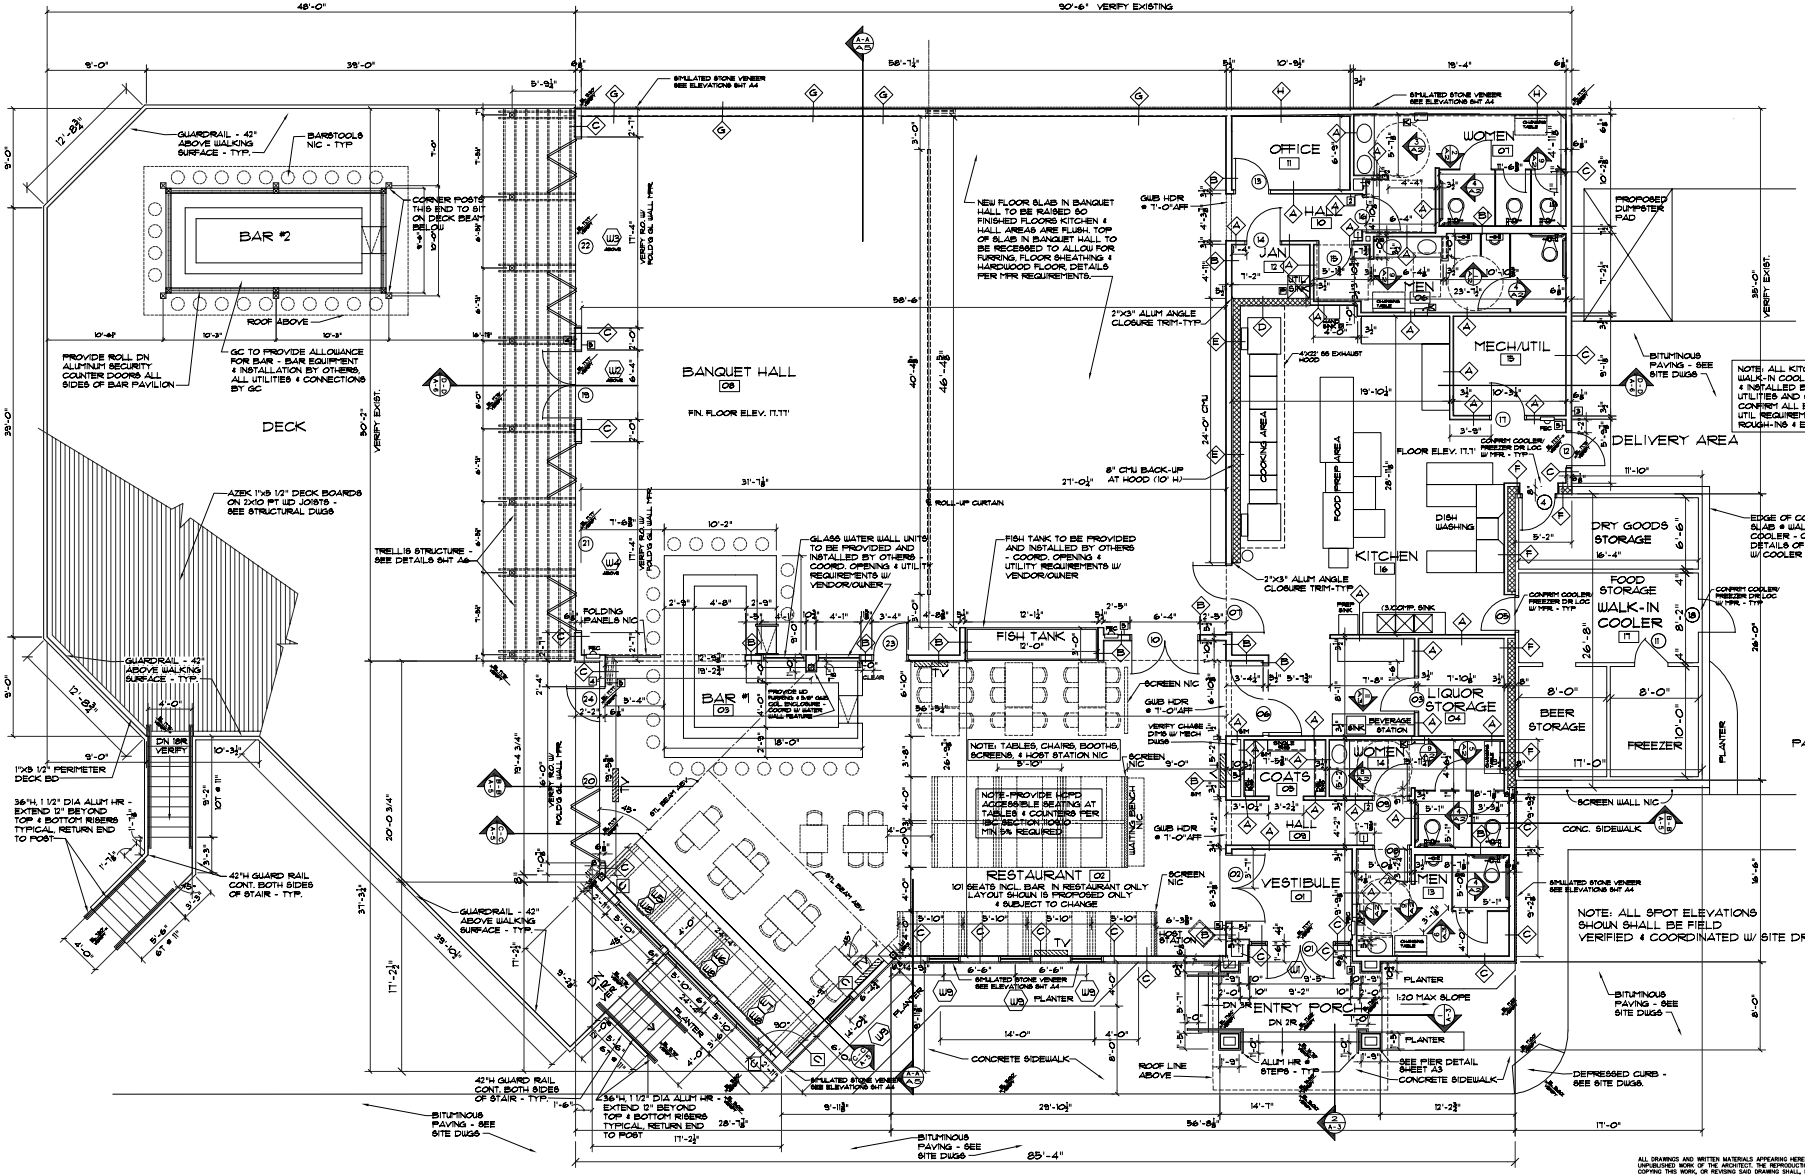

ALL DRAWINGS AND WRITTEN MATERIALS APPEARING HEREIN CONSTITUTE ORIGINAL AND UNPUBLISHED WORK OF THE ARCHITECT. THE REPRODUCTION OF THIS DRAWING FOR THE PURPOSE OF COPYING THIS WORK, OR REVISING SAID DRAWING SHALL IN NO CIRCUMSTANCE, BE APPROVED. THE REPRODUCTION OF THIS DRAWING FOR ANY OTHER PURPOSE IS PROHIBITED WITHOUT WRITTEN AUTHORIZATION OBTAINED BY THE ARCHITECT. VIOLATION OF THIS RESTRICTION SHALL BE CONSIDERED A VIOLATION OF THE CODE OF ETHICS AND THEFT OF COMPANY ASSETS, BOTH OF WHICH SHALL BE PROSECUTED TO THE FULLEST EXTENT OF CURRENT STATUTES.

COPYRIGHT 2013

RISHTON, LLC
331 N BROAD STREET
LANSDALE, PA 19446

1-14-13
641.01

HIGH TIDES CAFE
1057 TOTEM ROAD
BENSALEM TWP, PA

FLOOR PLAN & WALL TYPES

A1

FORM SPACE DESIGN