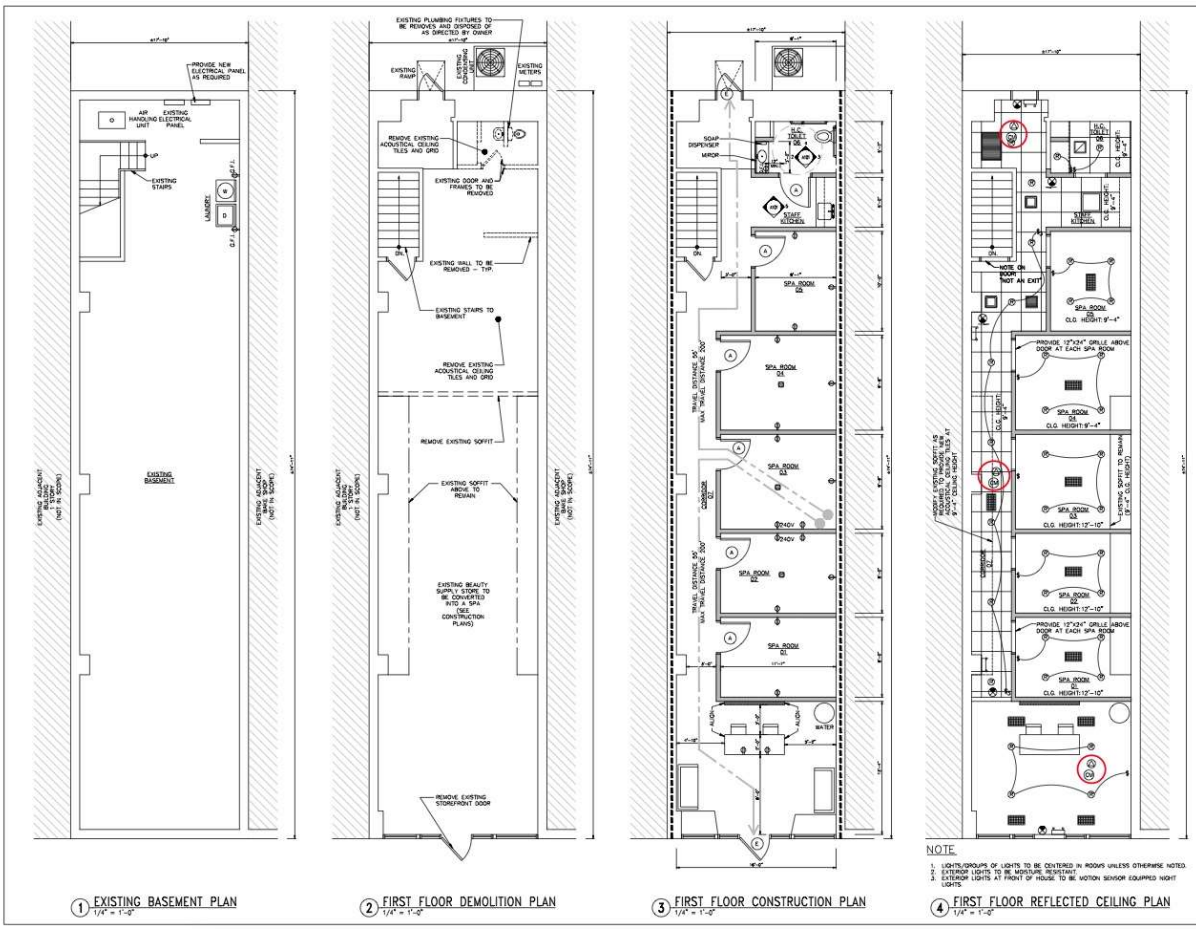

NOTE

1. LIGHTS/GROUPS OF LIGHTS TO BE CENTERED IN ROOMS UNLESS OTHERWISE NOTED.
2. EXTERIOR LIGHTS TO BE MOISTURE RESISTANT.
3. EXTERIOR LIGHTS AT FRONT OF HOUSE TO BE MOTION SENSOR EQUIPPED NIGHT LIGHTS

1 EXISTING BASEMENT PLAN
1/4" = 1'-0"

2 FIRST FLOOR DEMOLITION PLAN
1/4" = 1'-0"

3 FIRST FLOOR CONSTRUCTION PLAN
1/4" = 1'-0"

4 FIRST FLOOR REFLECTED CEILING PLAN
1/4" = 1'-0"

ARCHITECT OF RECORD

iFS
inFormed Studios
24 Commerce Street, Newark, NJ 07102
T: (862) 367-3361

REV	DESCRIPTION	DATE
-	BUILDING DEPARTMENT	10-22-2019

CLIENT / AGENT:
ARI KATZ

PROJECT ADDRESS:
88 BROAD STREET
RED BANK, NJ 07701

PROJECT TITLE:
ALTERATIONS AND USE CHANGE OF EXISTING RETAIL SPACE FROM BEAUTY SUPPLY STORE TO SPA

DRAWING TITLE:
FLOOR PLANS

Seal

Date	10-22-2019
Scale	As noted
iFS Job No.	19 - 131 - 01
Drawing No.	A-101
Page No.	02 of 03
Drawn by: SD	Checked by: BT

Barry Trotteway, R.A.
NJ License No. 21AI00101700

Copyright 2019 by inFormed Studios