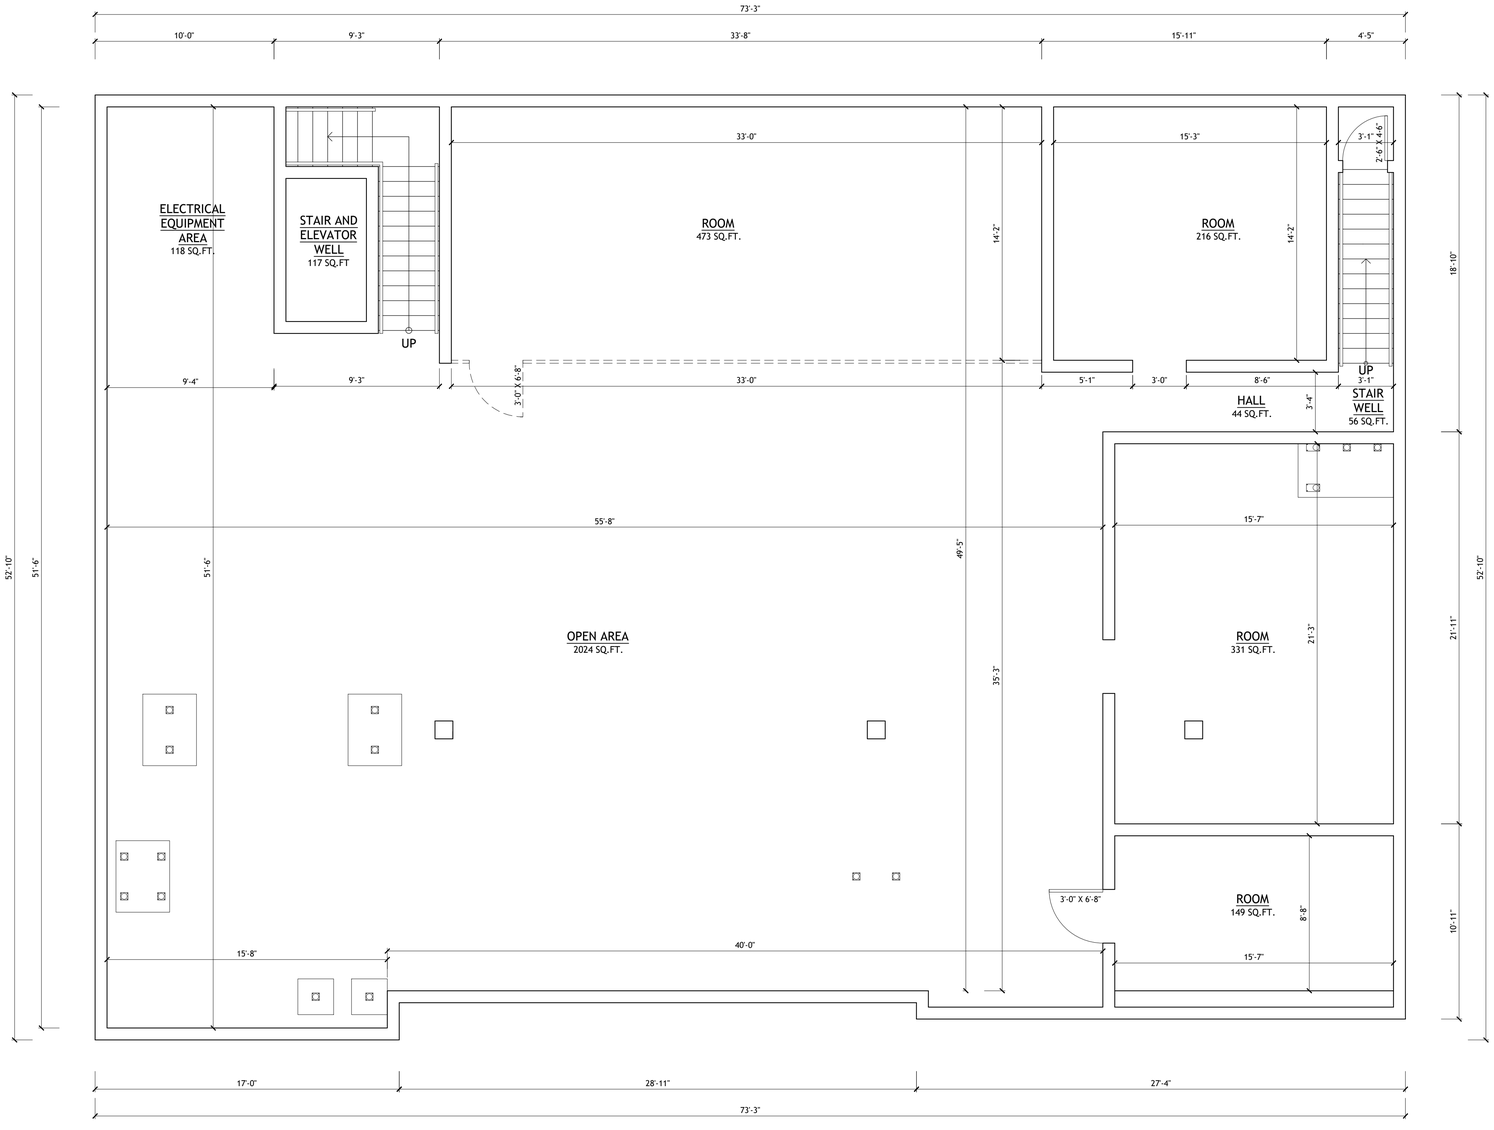

1 EXISTINGBASEMENT FLOOR PLAN

SCALE: 1/4" = 1'-0"

AREA CALCULATIONS:	
BASEMENT FLOOR AREA	: 3777 SQ.FT.
FIRST FLOOR AREA	: 3819 SQ.FT.
SECOND FLOOR AREA	: 3778 SQ.FT.
TOTAL AREA	**:11374 SQ.FT.**

..\..\LOGO\bayttllc logo.png

BAYT LLC
PO BOX 26603
COLLEGEVILLE, PA 19426
Ph- 484-369-1508

SEAL

22 N BROAD ST.
WOODBURY, NJ 08096

IF THE ABOVE DIMENSION DOES NOT MEASURE ONE INCH (1") EXACTLY, THIS DRAWING WILL HAVE BEEN ENLARGED OR REDUCED, AFFECTING ALL LABELED SCALES.

BY	REVISIONS	DATE

Date:	10/30/2025
Scale:	AS NOTED
Drawn:	
Job:	
Sheet	

A1.1

Plotted On: 10/30/2025

EXISTING BASEMENT FLOOR PLAN

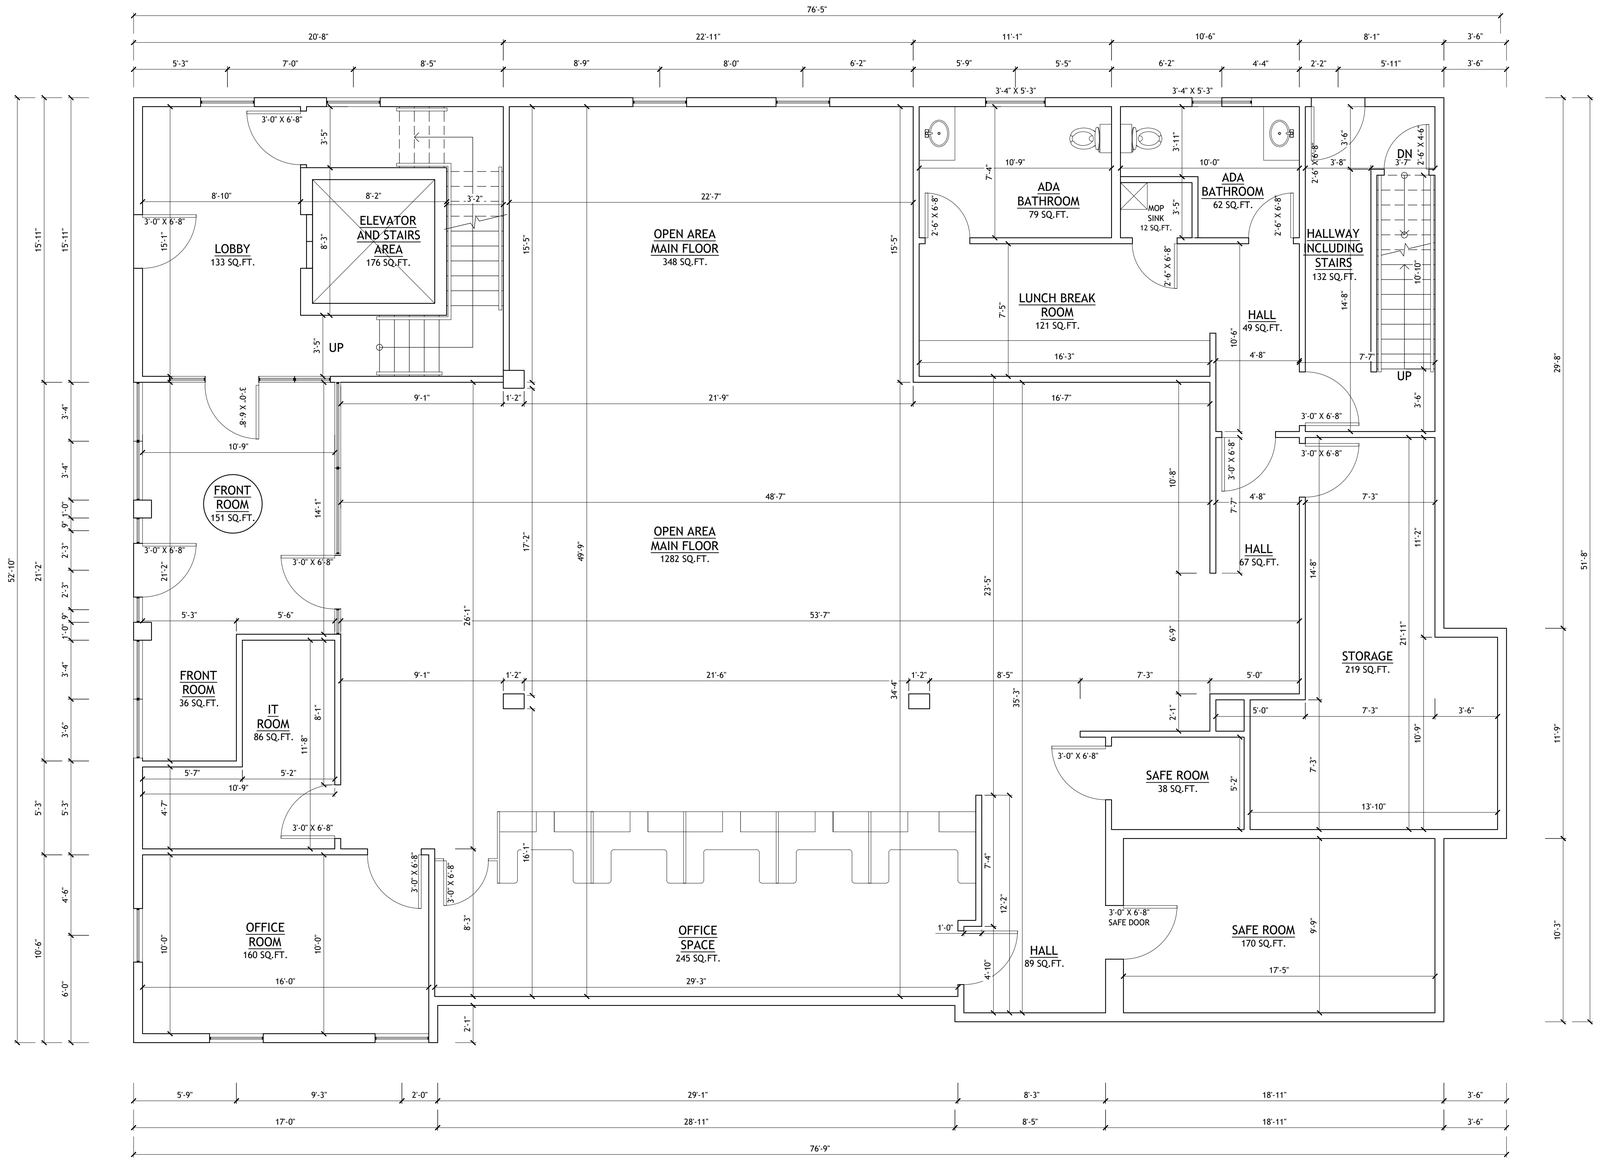

1 EXISTING FIRST FLOOR PLAN

SCALE: 1/4" = 1'-0"

AREA CALCULATIONS:

BASEMENT FLOOR AREA	: 3777 SQ.FT.
FIRST FLOOR AREA	: 3819 SQ.FT.
SECOND FLOOR AREA	: 3778 SQ.FT.
TOTAL AREA	**:11374 SQ.FT.**

..\..\LOGO\baytllc logo.png

BAYT LLC
PO BOX 26603
COLLEGEVILLE, PA 19426
Ph- 484-369-1508

SEAL

22 N BROAD ST.
WOODBURY, NJ 08096

IF THE ABOVE DIMENSION DOES NOT MEASURE ONE INCH (1") EXACTLY, THIS DRAWING WILL HAVE BEEN ENLARGED OR REDUCED, AFFECTING ALL LABELED SCALES.

BY	REVISIONS	DATE

Date:	10/30/2025
Scale:	AS NOTED
Drawn:	
Job:	
Sheet	

A1.2

Plotted On: 10/30/2025

EXISTING FIRST FLOOR PLAN

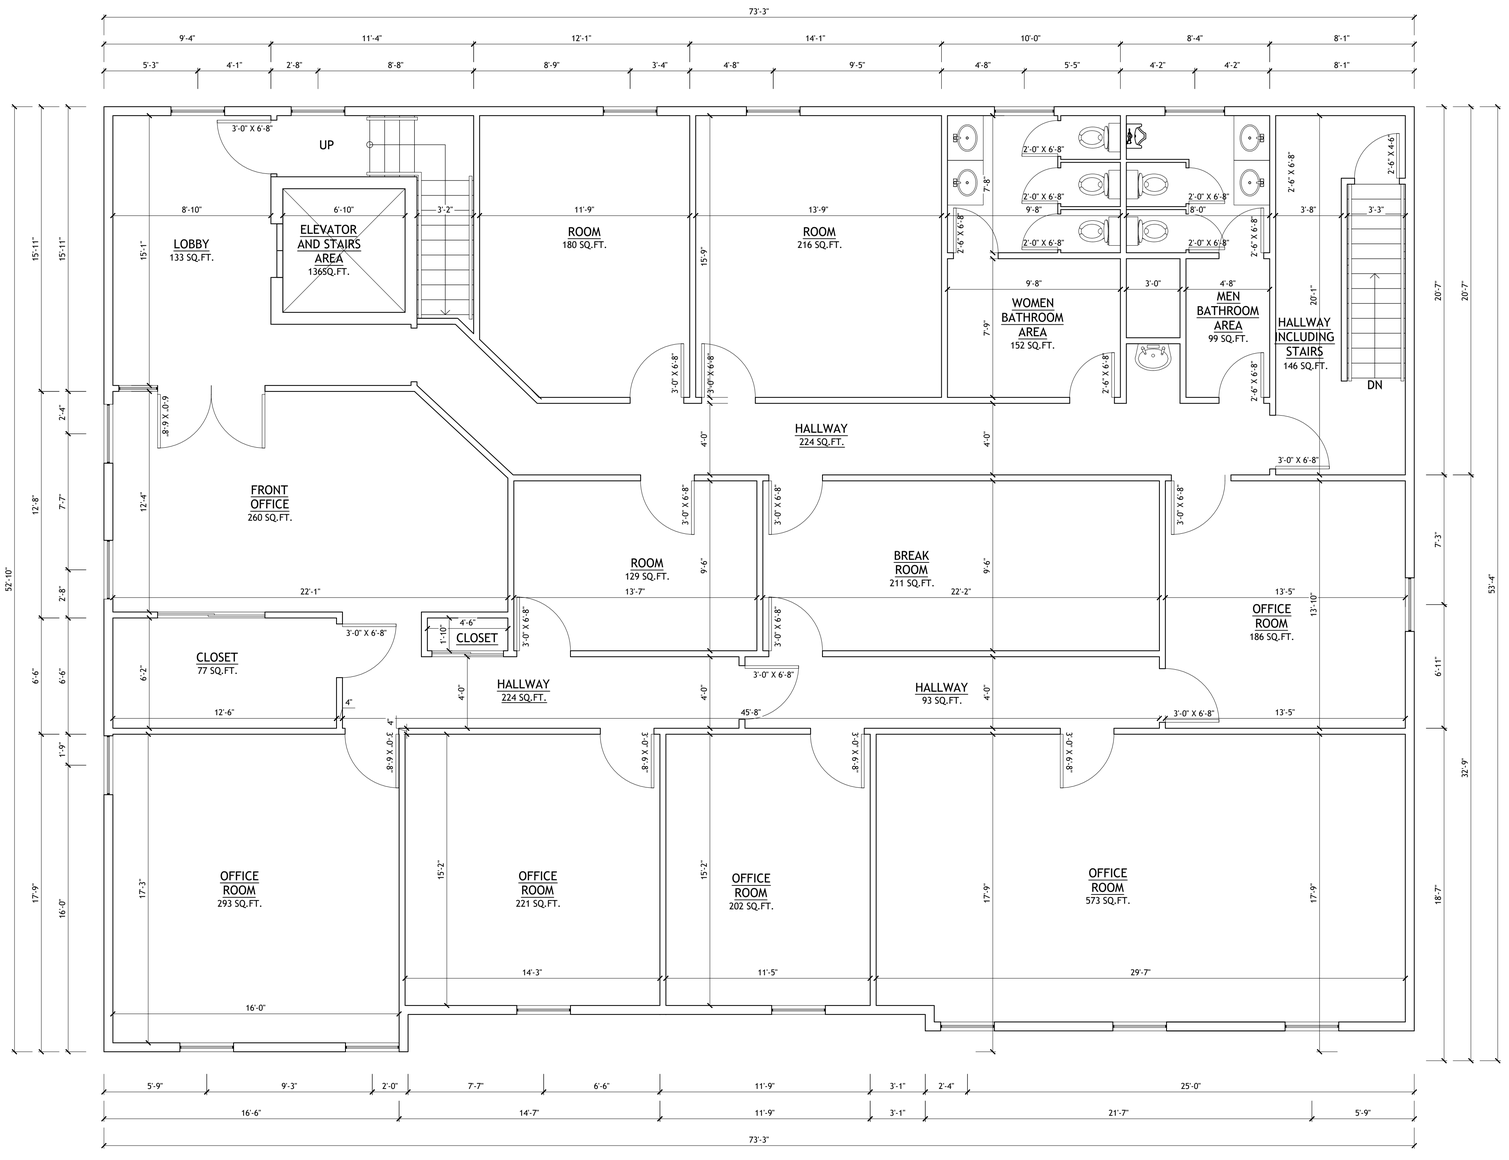

1 EXISTING SECOND FLOOR PLAN

SCALE: 1/4" = 1'-0"

AREA CALCULATIONS:	
BASEMENT FLOOR AREA	: 3777 SQ.FT.
FIRST FLOOR AREA	: 3819 SQ.FT.
SECOND FLOOR AREA	: 3778 SQ.FT.
TOTAL AREA	:11374 SQ.FT.

..\..\LOGO\bayttllc logo.png

BAYT LLC
PO BOX 26603
COLLEGEVILLE, PA 19426
Ph- 484-369-1508

SEAL

22 N BROAD ST.
WOODBURY, NJ 08096

IF THE ABOVE DIMENSION DOES NOT MEASURE ONE INCH (1") EXACTLY, THIS DRAWING WILL HAVE BEEN ENLARGED OR REDUCED, AFFECTING ALL LABELED SCALES.

BY	REVISIONS	DATE

Date:	10/30/2025
Scale:	AS NOTED
Drawn:	
Job:	
Sheet	

A1.3

Plotted On: 10/30/2025

EXISTING SECOND FLOOR PLAN