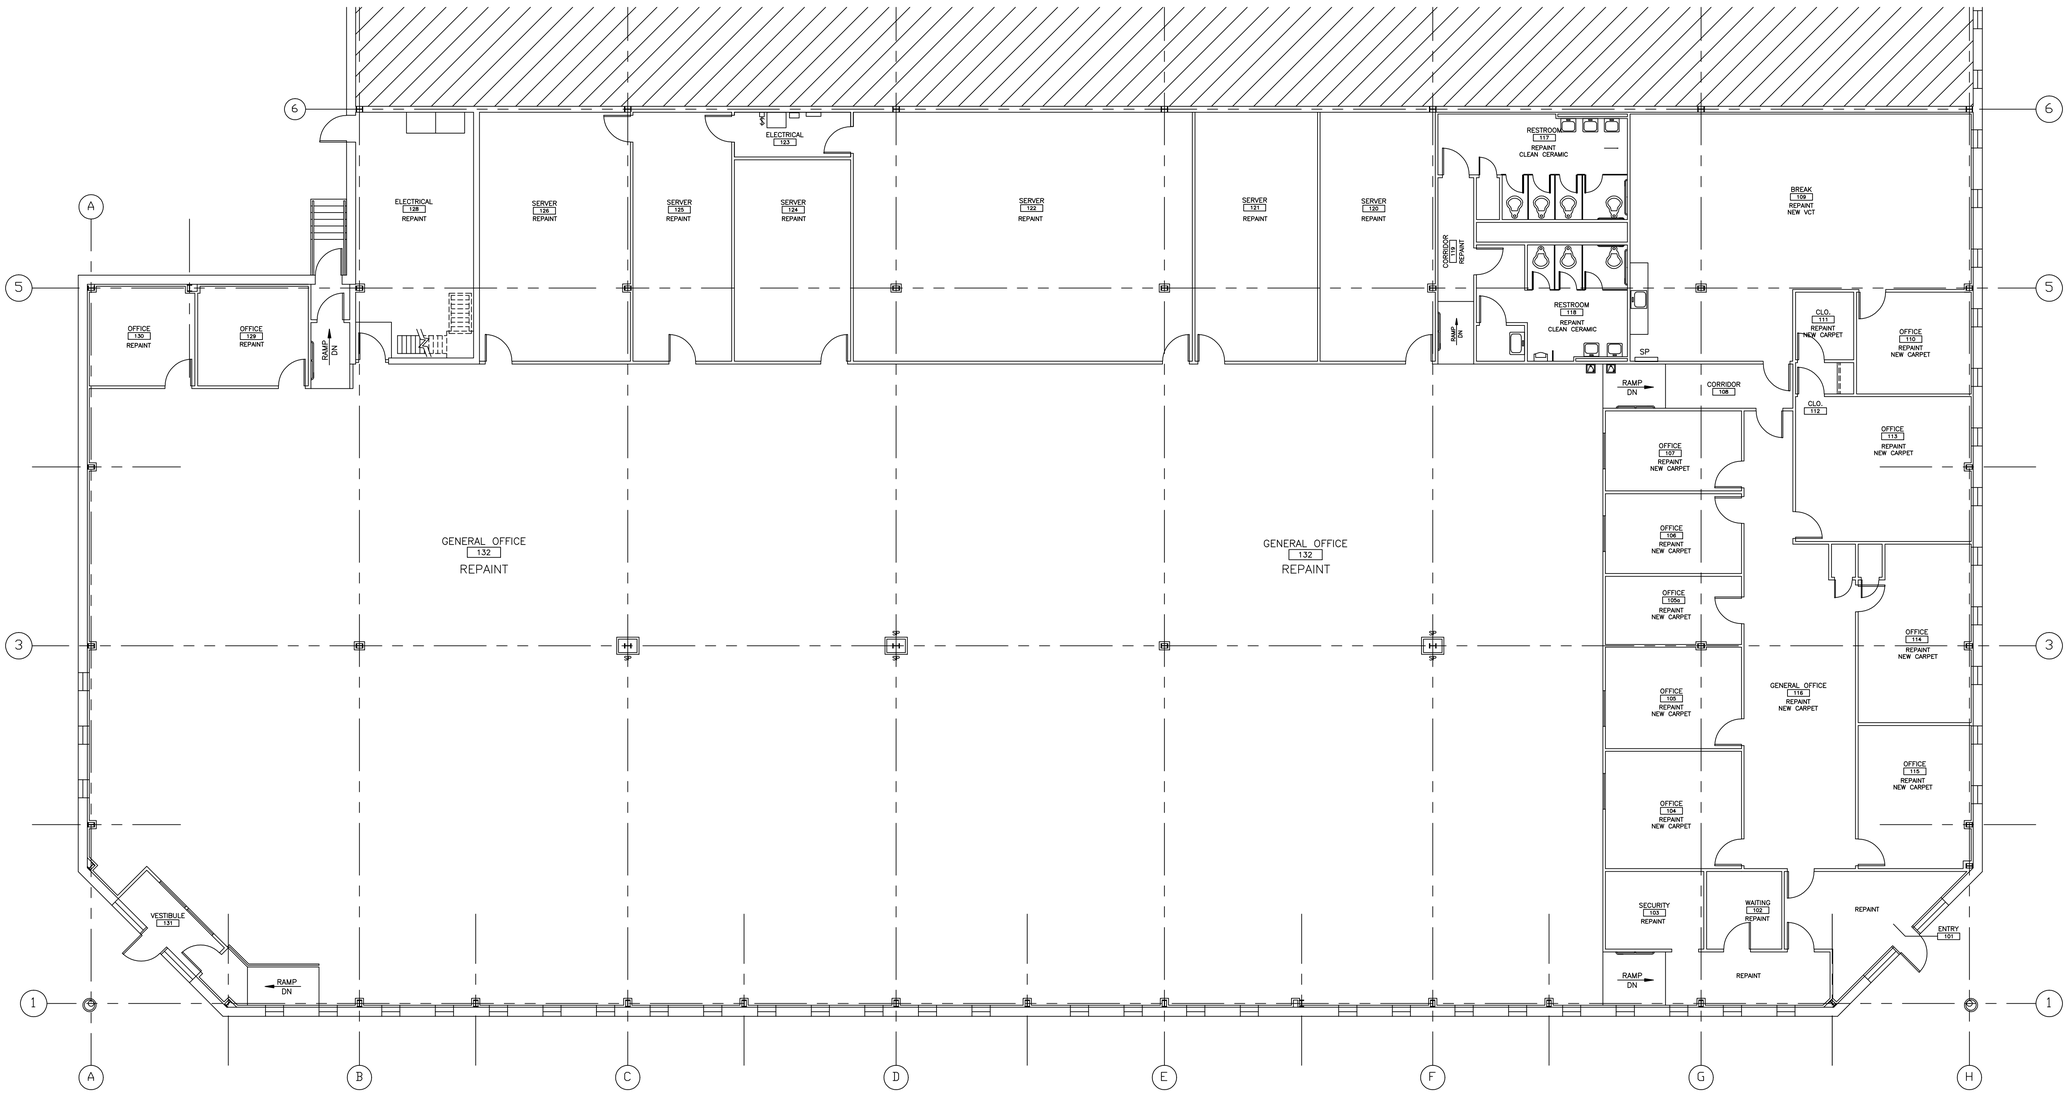

NOTES:

1. **New door logo**
2. **Replace exhaust fans in men's and ladies room**
3. **New carpet in offices on the left side of the building, up to breakroom**
4. **Repaint throughout**
5. **Repair/replace baseboard heaters**
6. **Install hand dryers in restrooms**
7. **Provide new electric stove and cabinets in breakroom**
8. **Recaulk all exterior windows**
9. **repair water damaged sheetrock in offices**

SUMMIT ASSOCIATES INC.

NOTES:

Revisions

Symbol	Date	Description

SUMMIT ASSOCIATES INC.
DEVELOPERS OF QUALITY BUSINESS ENVIRONMENTS
RARITAN PLAZA I
RARITAN CENTER, EDISON, NJ 08818
Phone: 732-225-2900
Email: engineering@sairealestate.com

Date: 8-27-10
Drawn: DCT
Checked:
Scale: 1/8"=1'-0"

Project
BUY AND HOLD
375 RARITAN CENTER PARKWAY
EDISON, NJ

Drawing Title
FLOOR PLAN

SHEET 1 OF 1

Drawing: A1.0