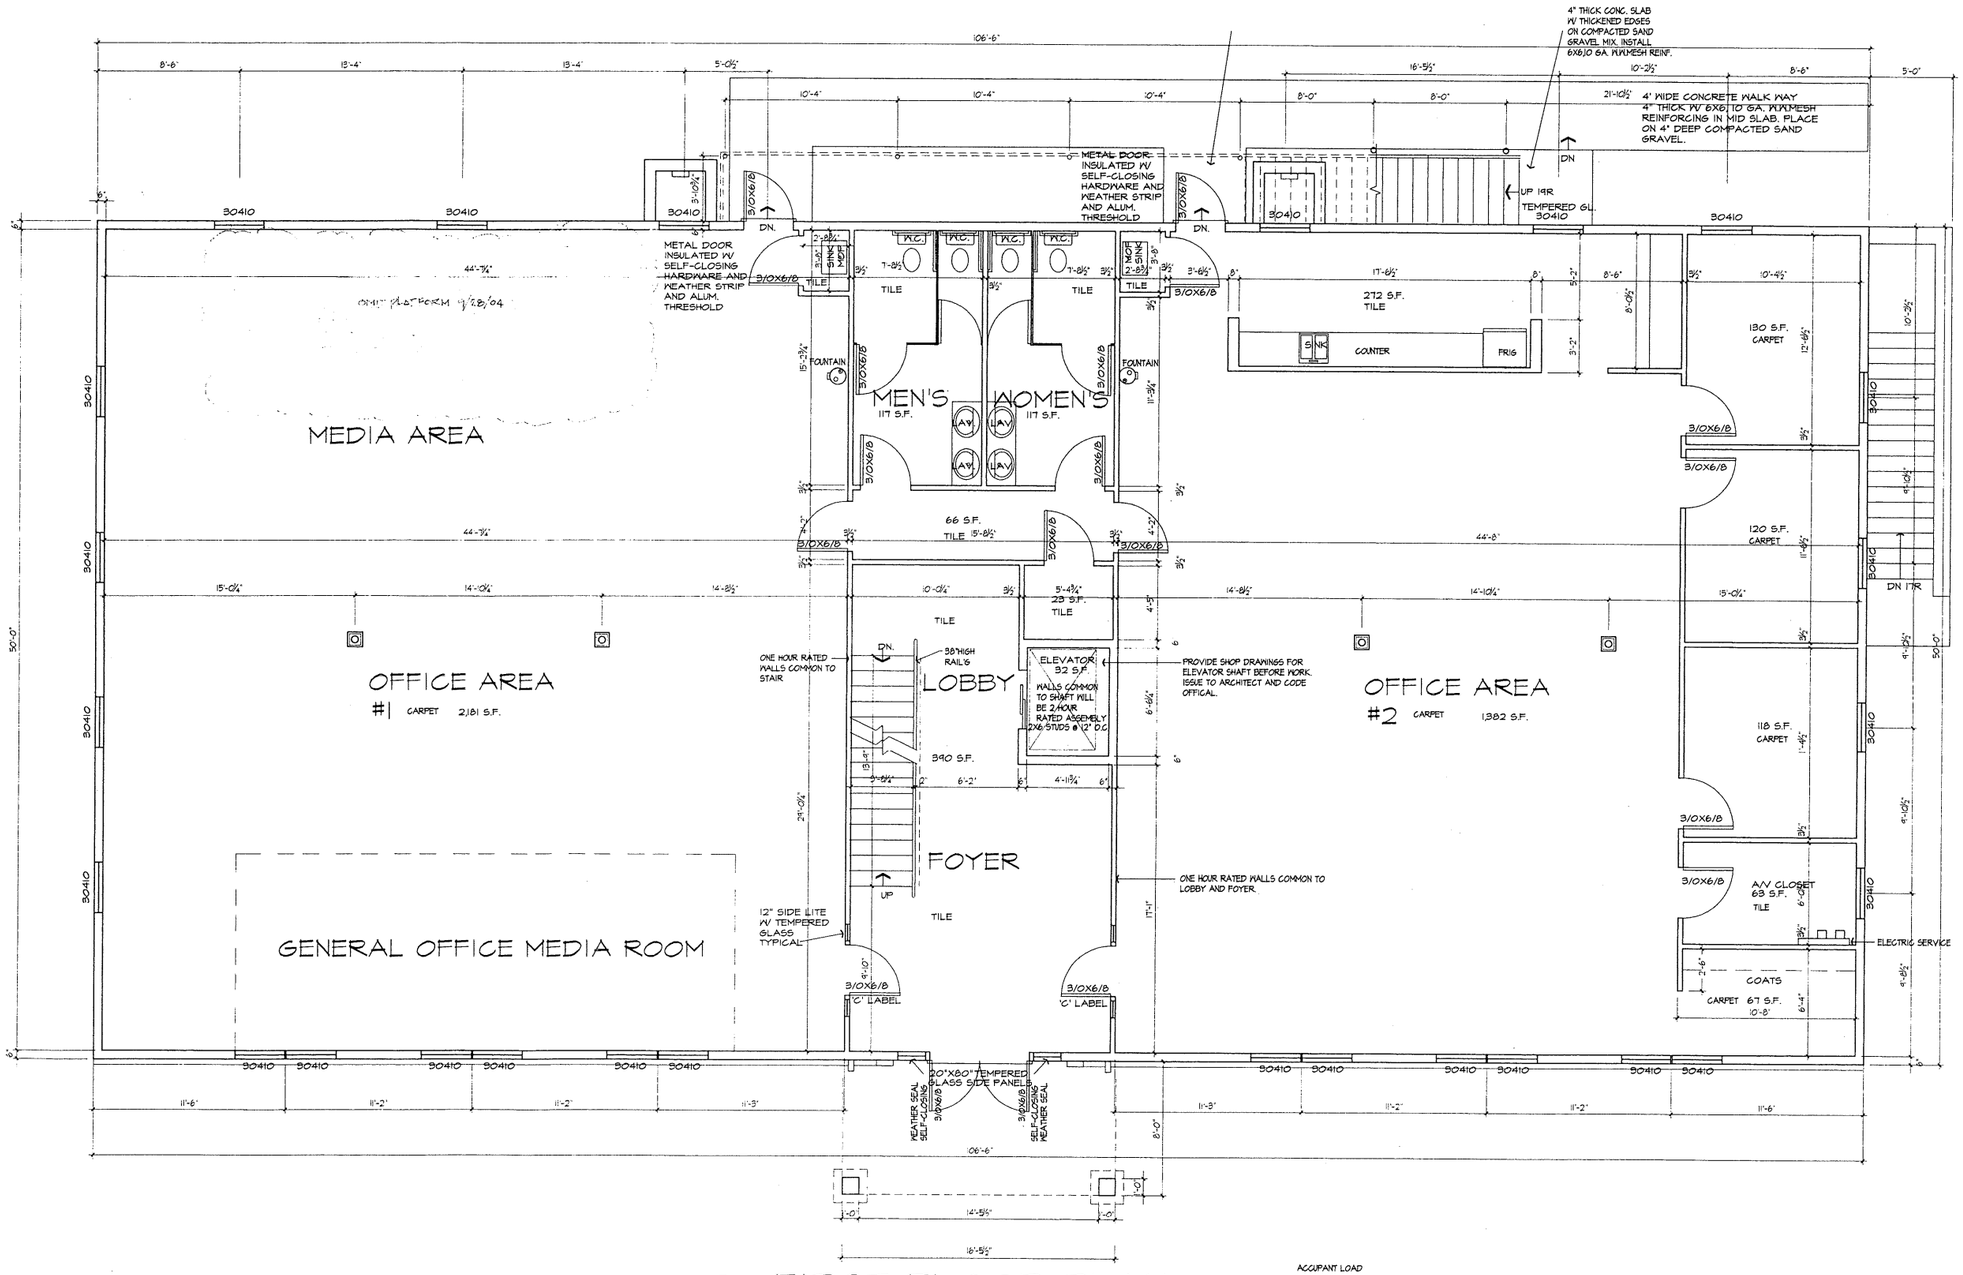

1 / A2 FIRST FLOOR PLAN

1/4" = 1'-0"

5,325 S.F. FLOOR AREA

ACCUPANT LOAD
22 person for OFFICE #1
22 person for OFFICE #2
22 person for OFFICE #3
22 person for OFFICE #4
88 TOTAL

Richard P. Luthringer, Architect
425 Edken Avenue, Toms River, New Jersey 08753

PROPOSED OFFICE INSTALLATION FOR
OYSTER CREEK
RT. 37, TOMS RIVER, N.J.

09/09/04

03019

TENANT INSERT

A2