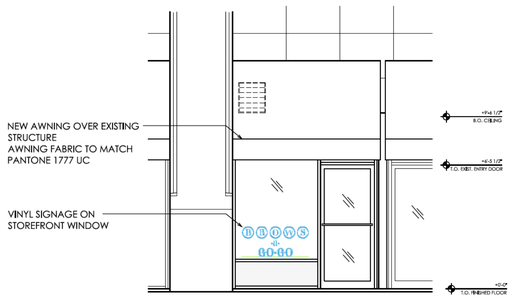

5 INTERIOR ELEVATION - BACK WALL
SCALE: 1/4"=1'-0"

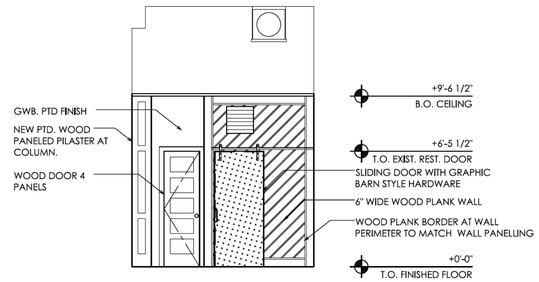

5 INTERIOR ELEVATION - BACK WALL
SCALE: 1/4"=1'-0"

NOTE:
2 X 4 (NOMINAL) WOOD STUDS OR 3 5/8" METAL STUDS SPACING @ 16" O.C.- BLOCKING AS REQUIRED 5/8" GYPSUM PANEL EACH SIDE WALL FINISH SOUND ATTENUATION BLANKET WHERE REQUIRED

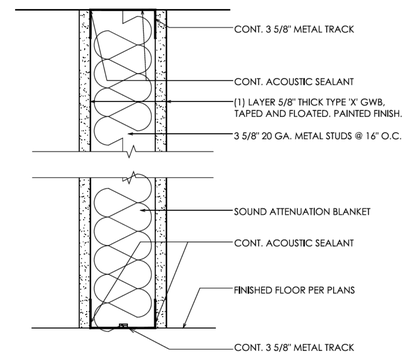

4 NEW GWB WALL, TYPE A
SCALE: 3"=1'-0"

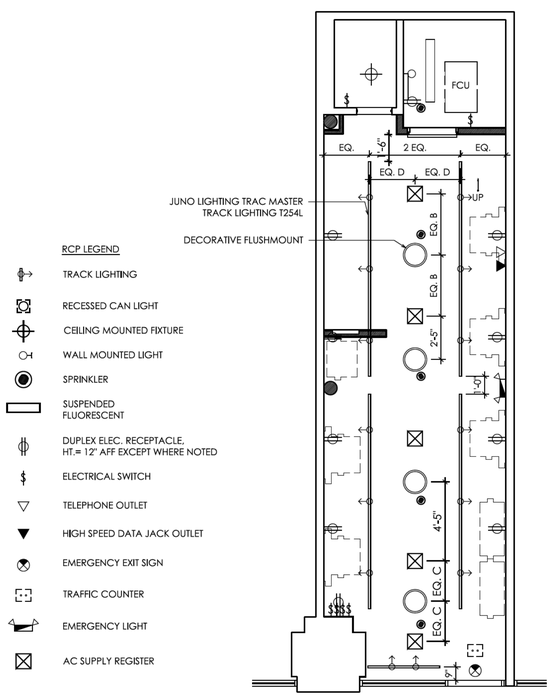

3 PROPOSED RCP
SCALE: 1/4"=1'-0"

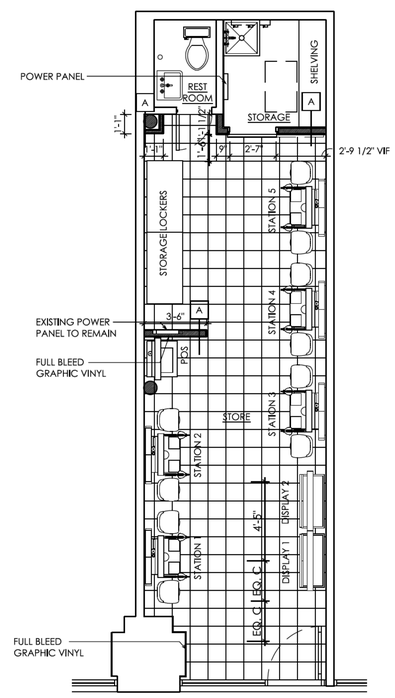

2 PROPOSED PLAN
SCALE: 1/4"=1'-0"

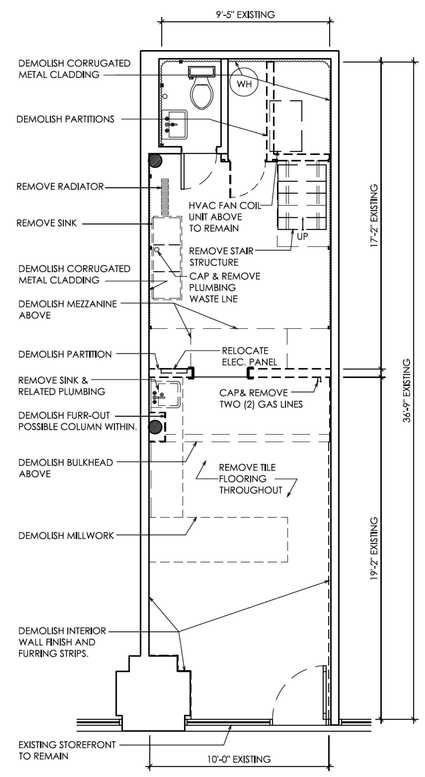

1 DEMOLITION PLAN
SCALE: 1/4"=1'-0"

[redacted]

NOTES:

THIS DRAWING AS INSTRUMENT OF SERVICE IS AND SHALL REMAIN THE PROPERTY OF JAKLITSCH/GARDNER ARCHITECTS PC AND SHALL NOT BE REPRODUCED, PUBLISHED OR USED IN ANY WAY WITHOUT THE PERMISSION OF SAID ARCHITECT.

[redacted]

REVISIONS:

NUMBER	DESCRIPTION:	DATE:
1		
2		
3		
4		
5		
6		
7		
8		

[redacted]

434 6TH AVENUE
NEW YORK, NY, 10011
15025

PLANS& ELEVATIONS

DRAWN BY: T.O.	CHECKED BY: M.G.
SCALE: N/A	DATE: 01/07/16
SEAL:	DRAWING NUMBER: A-100.00

SHEET 1 OF 5