EMERGENCY FIRE EXIT

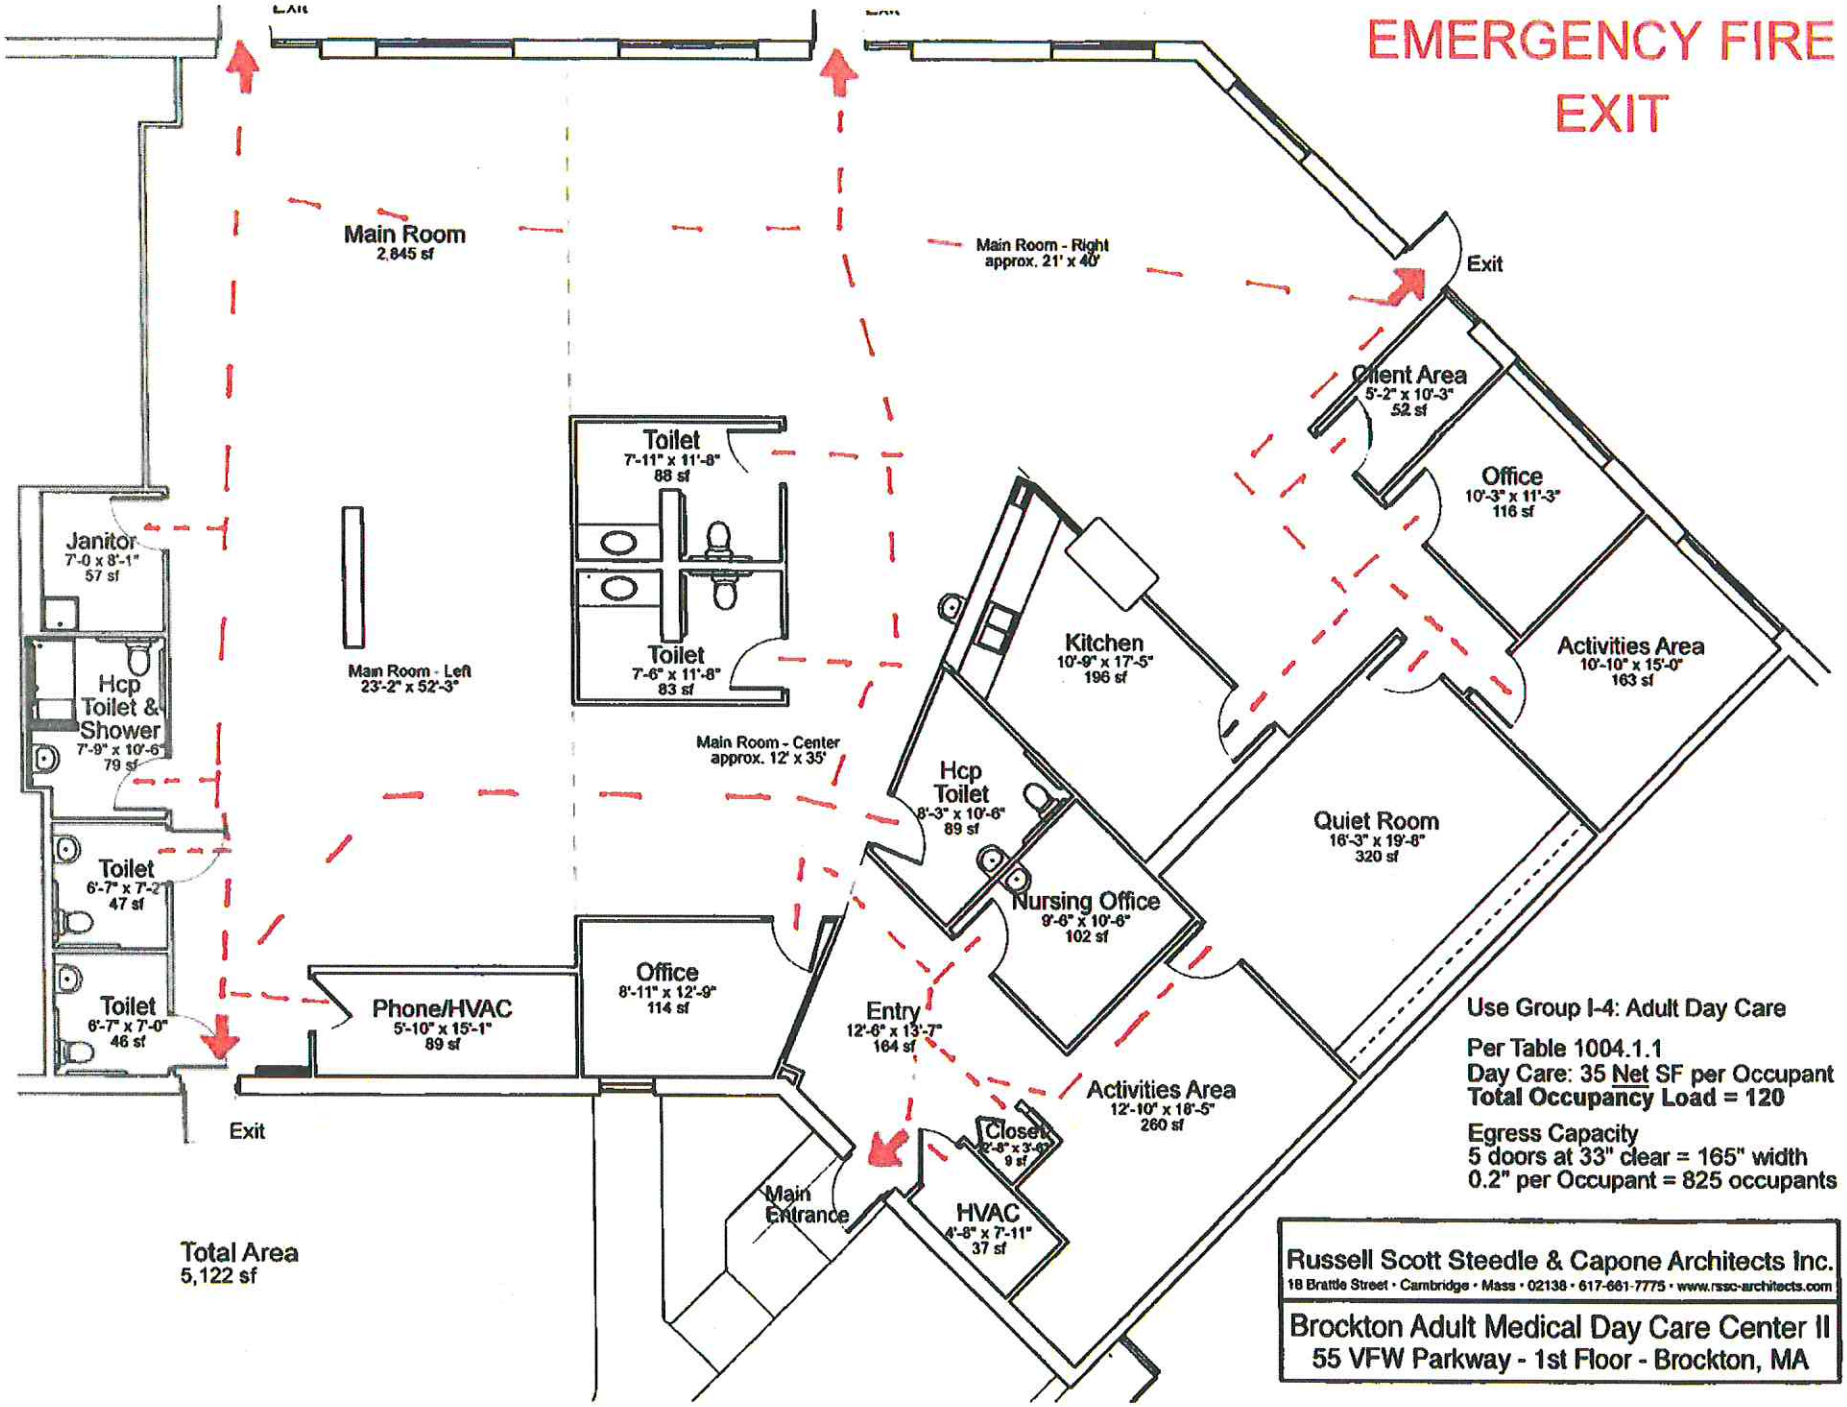

Use Group I-4: Adult Day Care

Per Table 1004.1.1
Day Care: 35 Net SF per Occupant
Total Occupancy Load = 120

Egress Capacity
5 doors at 33" clear = 165" width
0.2" per Occupant = 825 occupants

Russell Scott Steedle & Capone Architects Inc.
18 Brattle Street • Cambridge • Mass • 02138 • 617-661-7775 • www.rssc-architects.com

Brockton Adult Medical Day Care Center II
55 VFW Parkway - 1st Floor - Brockton, MA