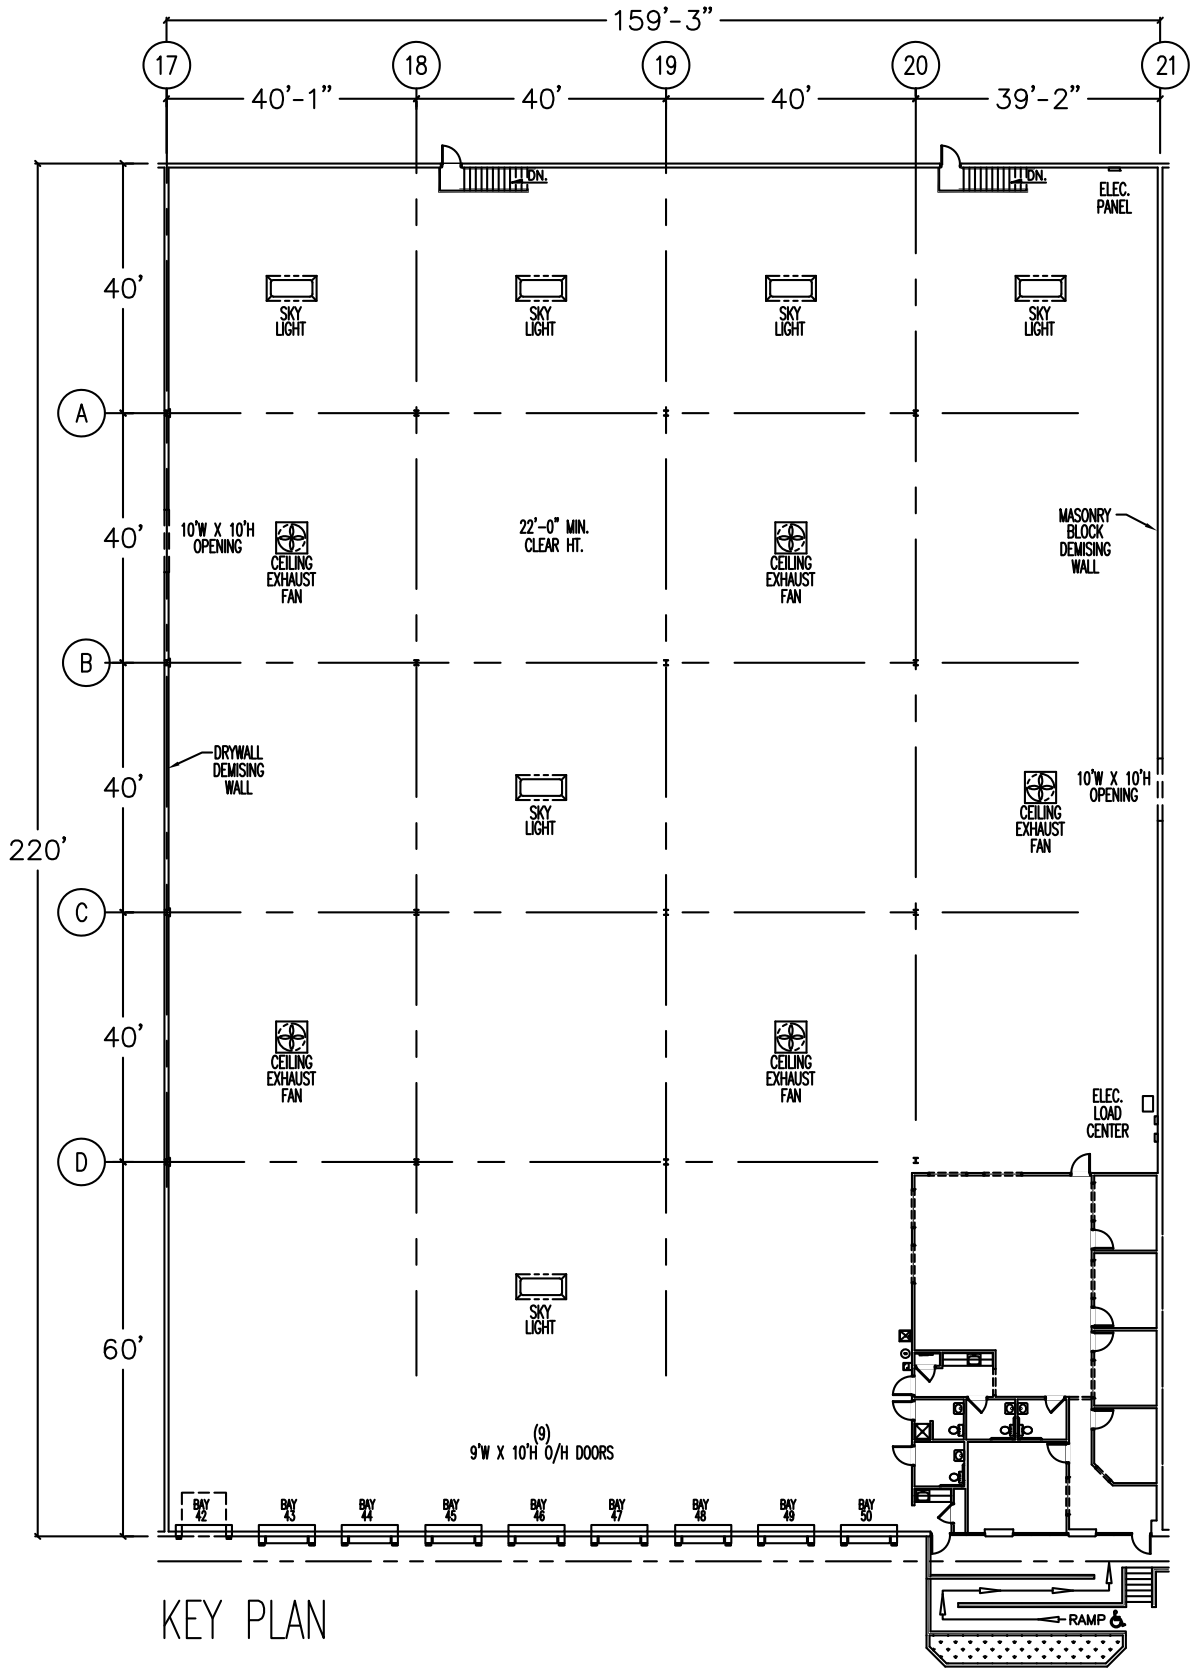

KEY PLAN

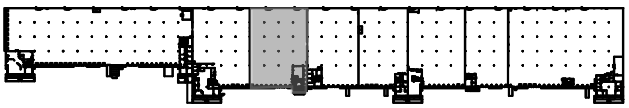

PLAN COMPASS	PLAN DATA	PLANS BY:		PROJECT IDENTIFICATION		PROJECT OWNER:
	PROJECT #: 702025047-C	CAD COM	PHONE: (205) 650-9790	LOCATION NAME:	ORLANDO CENTRAL PARK - VIII	LiNK
N	DATE: 11/06/2025			ADDRESS:	2900 TITAN ROW, STE. 120, ORLANDO, FL	
	SCALE: NOT TO SCALE		EMAIL: INFO@CADCOMPLANS.COM	SQUARE FOOTAGE:	THE PREMISES IS DEEMED TO BE 35,030 SQUARE FEET INCLUDING 2,232 SQ. FT. OF OFFICE	PLAN NAME: FLOOR PLAN