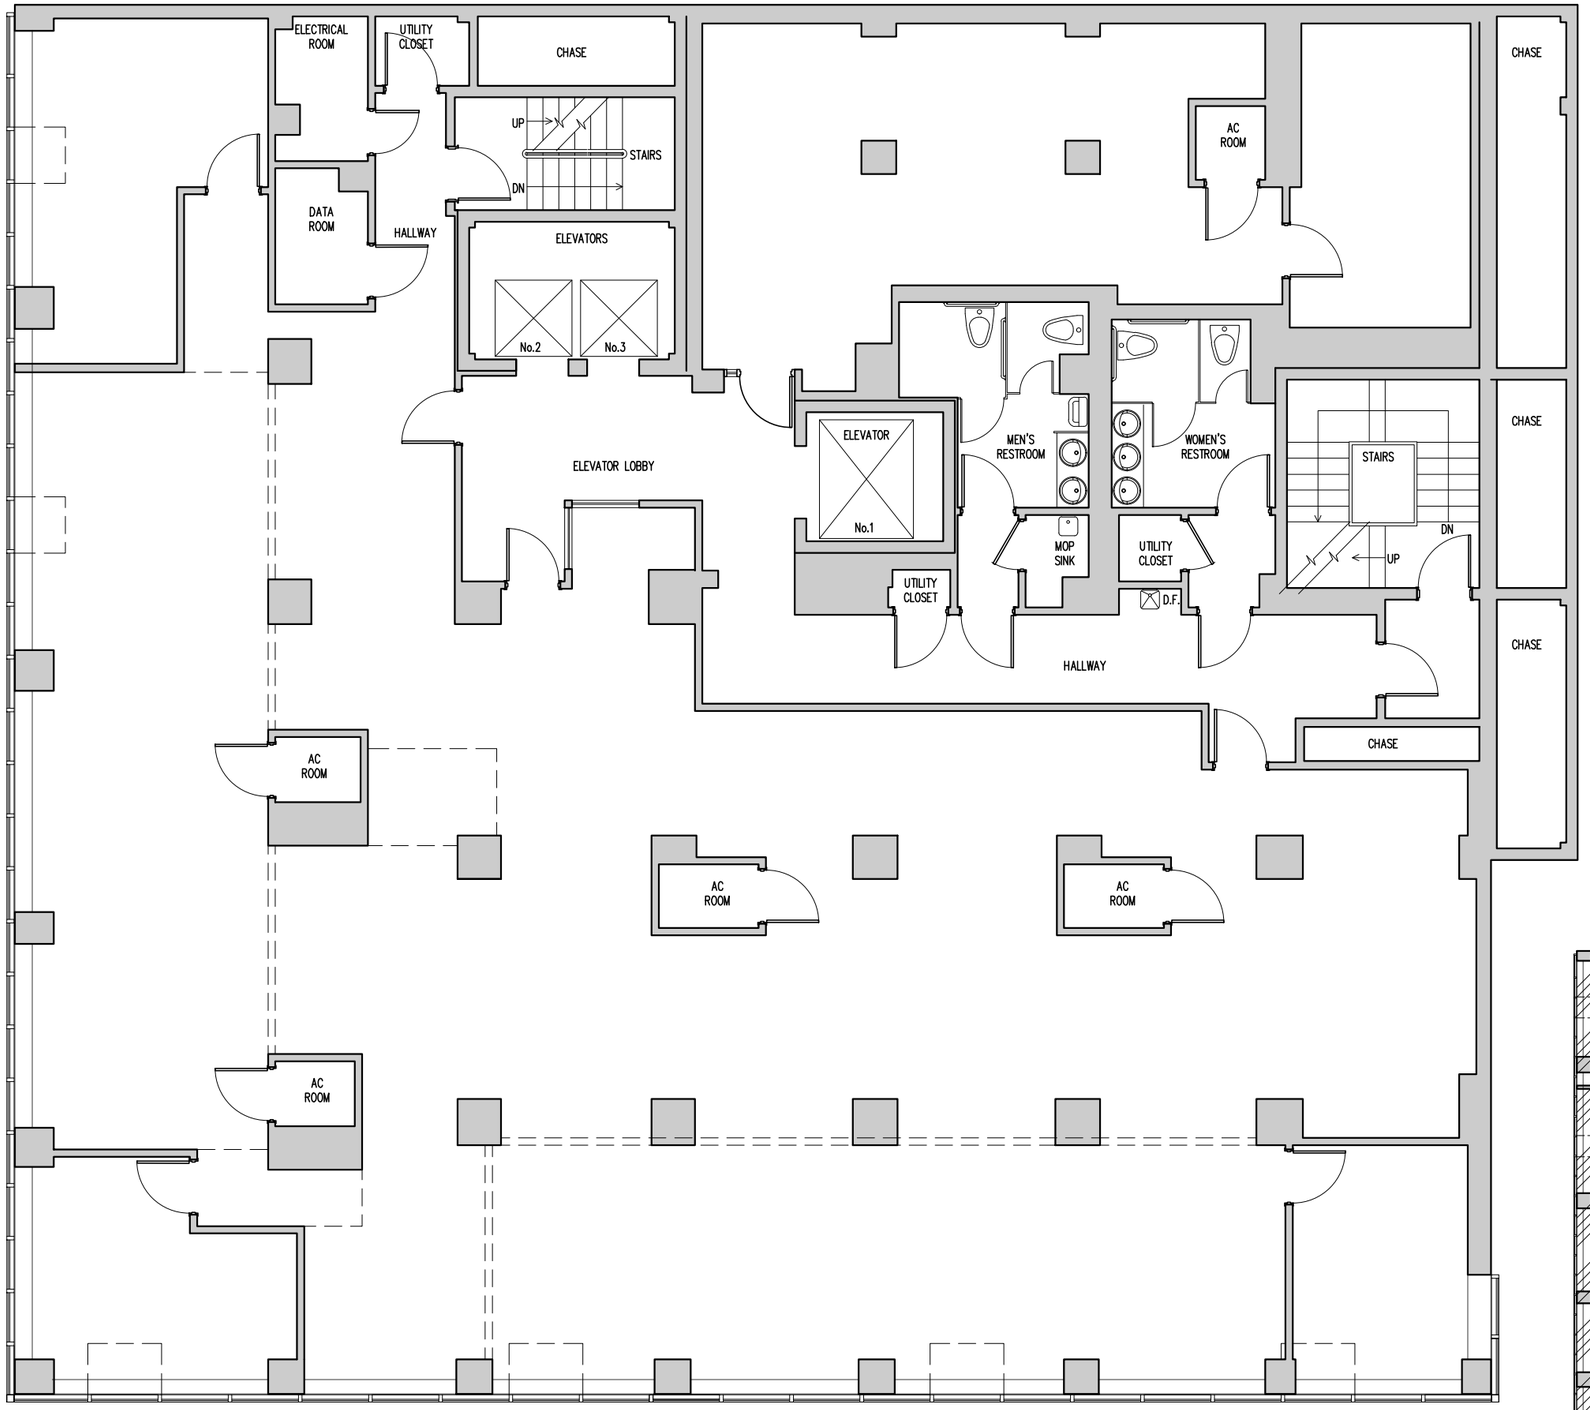

N EXISTING FLOOR PLAN – 2nd FLOOR

2nd FLOOR DATA

GROSS AREA CALCULATION	NET AREA CALCULATION
SUITE #201 4,128.47 SQ. FT.	SUITE #201 3,856.28 SQ. FT.
SUITE #202 756.84 SQ. FT.	SUITE #202 704.12 SQ. FT.
COMMON AREA 1,008.87 SQ. FT	

*NOTE: ELEVATOR, STAIRS AND CHASE NOT INCLUDED IN THIS CALCULATION

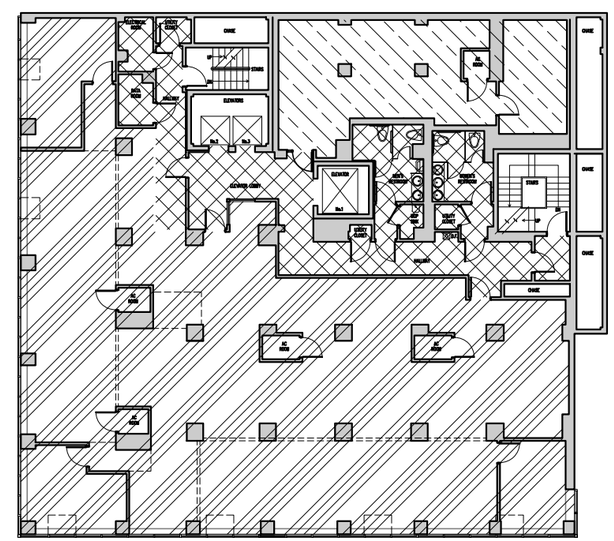

HATCHED AREAS
NOT TO SCALE

REVISIONS		
No	DATE	BY
1		
2		

DESCRIPTION

Date: JULY 2018

Drawn By: AQC

Approved By: F.M.

33 DOWNTOWN

CLIENT: CONFESA USA LLC SUPER CITY INVESTMENTS LLC

PROJECT LOCATION: 33 SW 2ND AVE, MIAMI, FL 33130

A.Q.C.

SEAL

STATE OF FLORIDA
COUNTY OF BROWARD

The foregoing instrument was acknowledged before me this _____ day of _____, 2018.
By: ANGEL AMORES
Signature of Notary Public_____
Personally Known: ___X___
(Seal)

ANGEL AMORES

AMORES QUALITY CONSTRUCTION
GENERAL (CGC1516610)
MECHANICAL (CMC057165)
PLUMBING (CFC1427118) CONTRACTOR
10440 SW 170 ST. MIAMI FL. 33157
AMORESQC@GMAIL.COM
(786) 780-7222

COPYRIGHT RESERVED
THESE DRAWINGS AND DESIGNS ARE THE PROPERTY OF AMORES QUALITY CONSTRUCTION AND SHALL NOT BE REPRODUCED WITHOUT WRITTEN CONSENT.

SHEET NO.

A-2