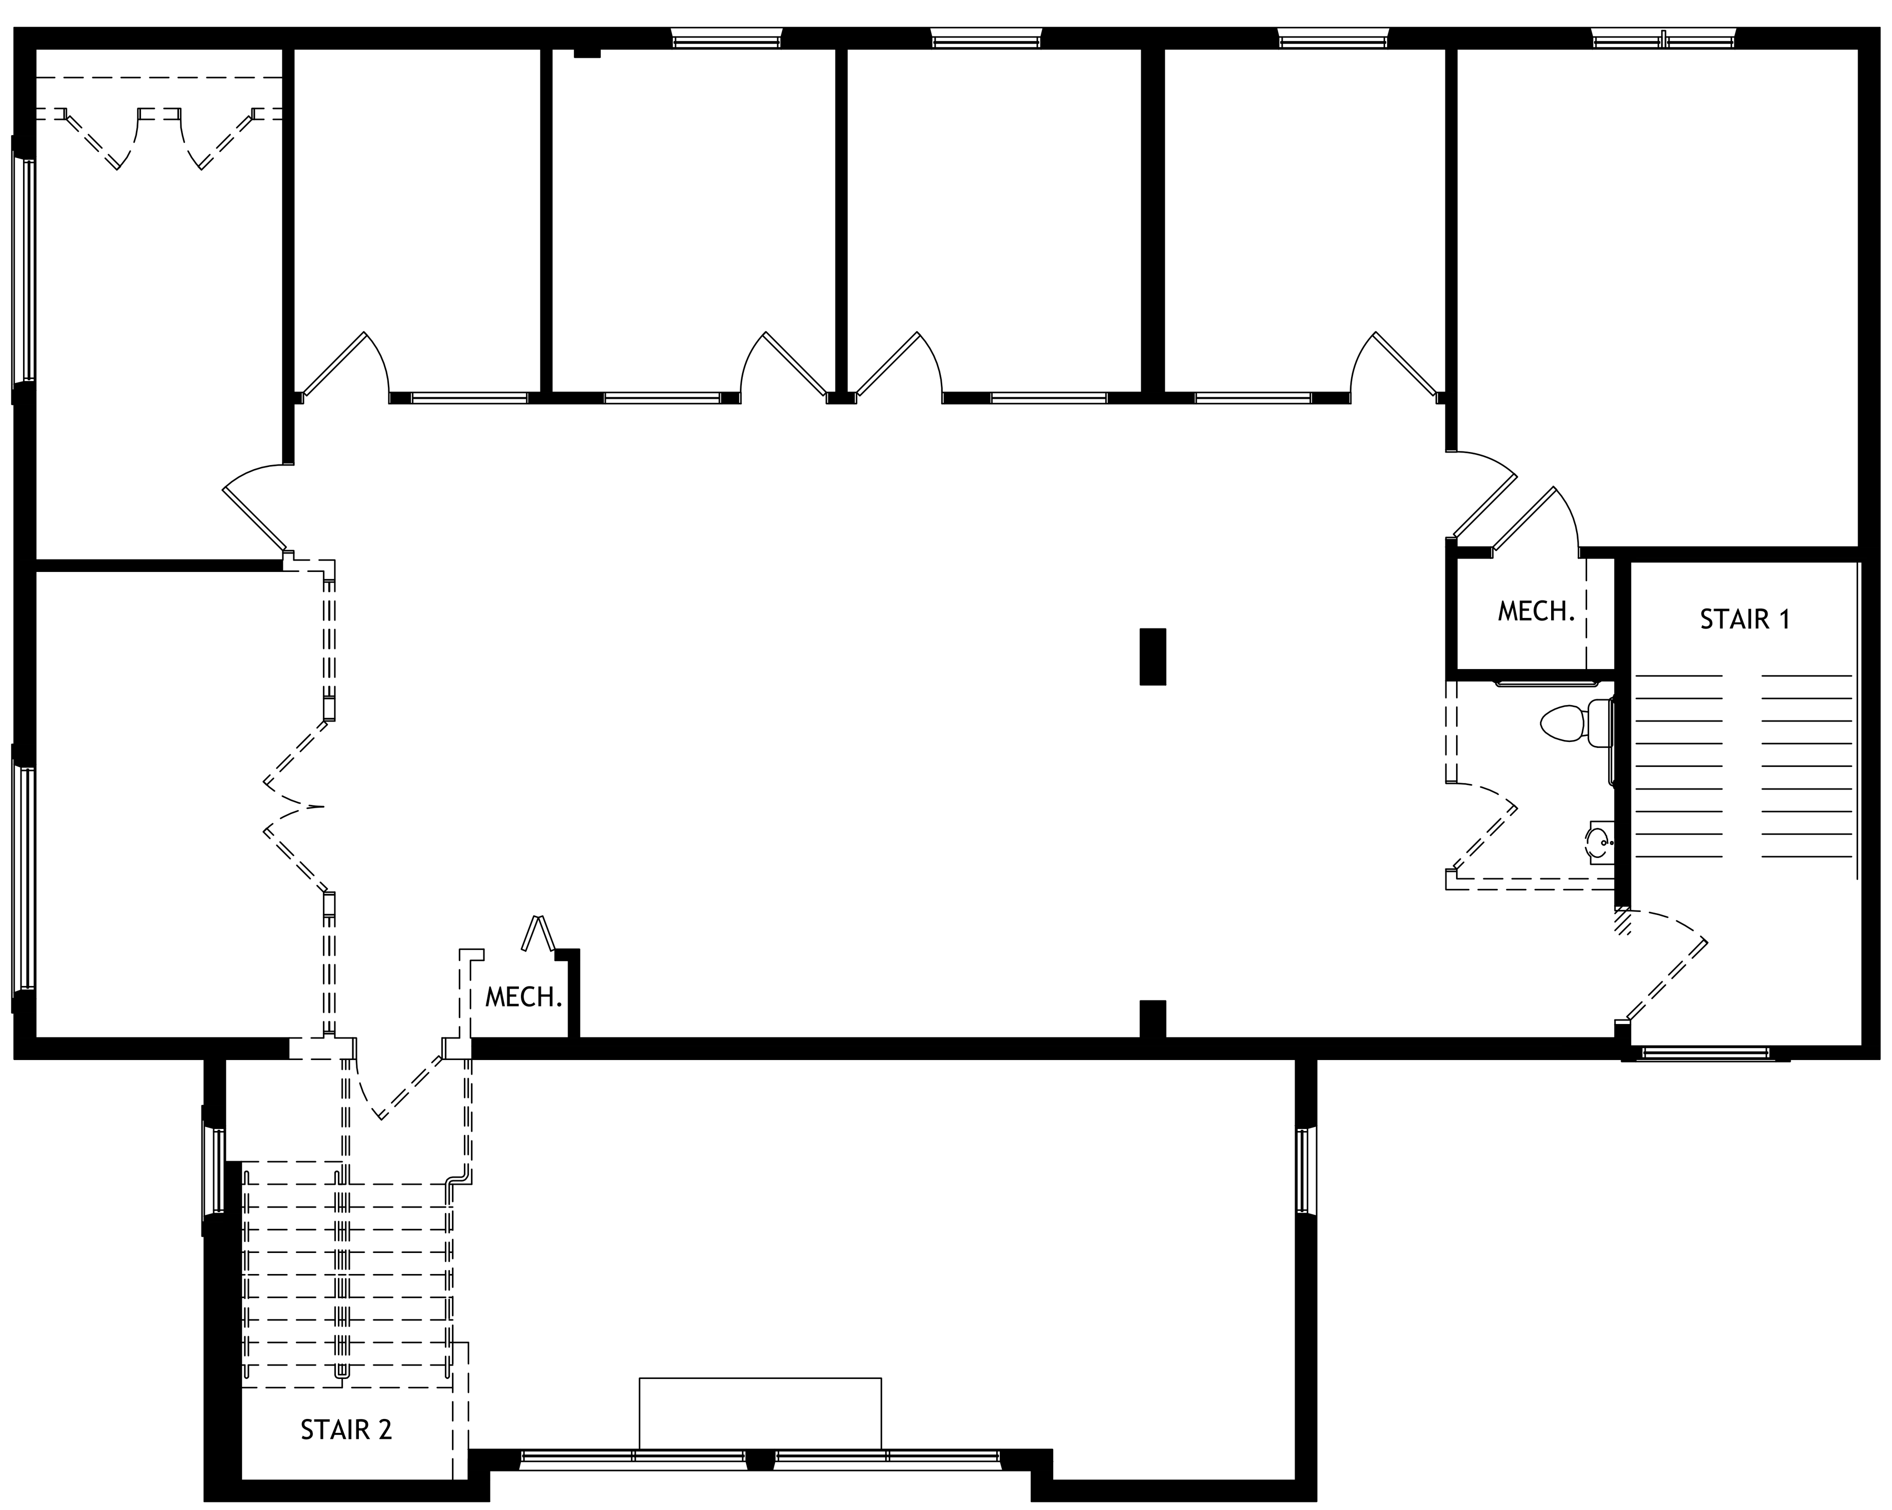

1 DEMOLITION PLAN
1/4" = 1'-0"

2 PROPOSED FLOOR PLAN
1/4" = 1'-0"

HOYT ARCHITECTS
| AA - 002434 |
1527 SECOND STREET
SARASOTA FLORIDA 34236
T | 941.366.6066
F | 941.366.7454
www.hoytarchitects.com

CLIENT:

OFFICE SUITES 1

524 - 9TH ST WEST
BRADENTON, FLORIDA 34202

THESE DOCUMENTS, INCLUDING ALL SPECIFICATIONS, SKETCHES, AND EXHIBITS , ARE COLLECTIVELY INTENDED TO SHOW THE GENERAL DESCRIPTION, QUANTITIES, ARRANGEMENTS, SIZES, DIMENSIONS, AND RELATIONSHIPS OF THE VARIOUS SYSTEMS AND THE INDIVIDUAL BUILDING MATERIALS AND COMPONENTS AS REQUIRED TO MEET THE DESIGN INTENT, AND THEREFORE THE CONTRACTUAL REQUIREMENTS OF THE PROJECT. THE GENERAL CONTRACTOR, AND ALL ENTITIES UNDER CONTRACTOR WHO SUBMIT BIDS TO FURNISH EITHER OR BOTH LABOR AND/OR MATERIALS FOR THIS PROJECT, SHALL THEREBY HAVE CERTIFIED THAT THEY HAVE PERFORMED A DETAILED REVIEW O F ALL ASSOCIATED CONTRACT DOCUMENTS FOR THE PROJECT, THE GENERAL CONTRACTOR AND SUB-CONTRACTORS HAVE INCLUDED ALL COSTS AND TIME ASSOCIATED WITH, AND REQUIRED FOR , THE SUCCESSFUL ON-TIME AND WITHIN-COST COMPLETION OF THE PROJECT. SHOULD A COMPONENT STANDARD OR QUANTITY BE IN QUESTION, THE MORE STRINGENT OR HIGHER QUALITY/ QUANTITY SHALL BE PROVIDED, AS PER THE AGREEMENT BETWEEN THE OWNER AND THE GENERAL CONTRACTOR.

Rev. No.	Description of Revision	Date

Seal

Gary B. Hoyt AIA
AR 0008999
Date:

UPPER LEVEL
DEMOLITION &
PROPOSED
FLOOR PLANS

Date	Project No.	Sheet
2024-08-12		A102

Office File Location
S:PROJECTS/2024/
TIGER 123 - 522

■ This drawing is the property of HOYT ARCHITECTS and shall not be used or reproduced without written consent. All rights reserved. Copyright 2021 Hoyt Architects.■