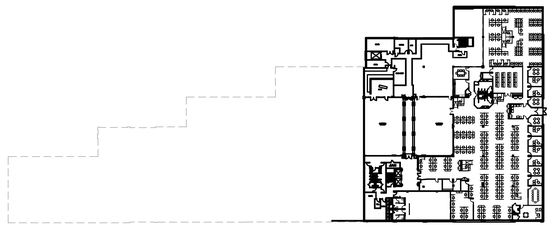

GROUND FLOOR KEY PLAN

SCALE: N.T.S.

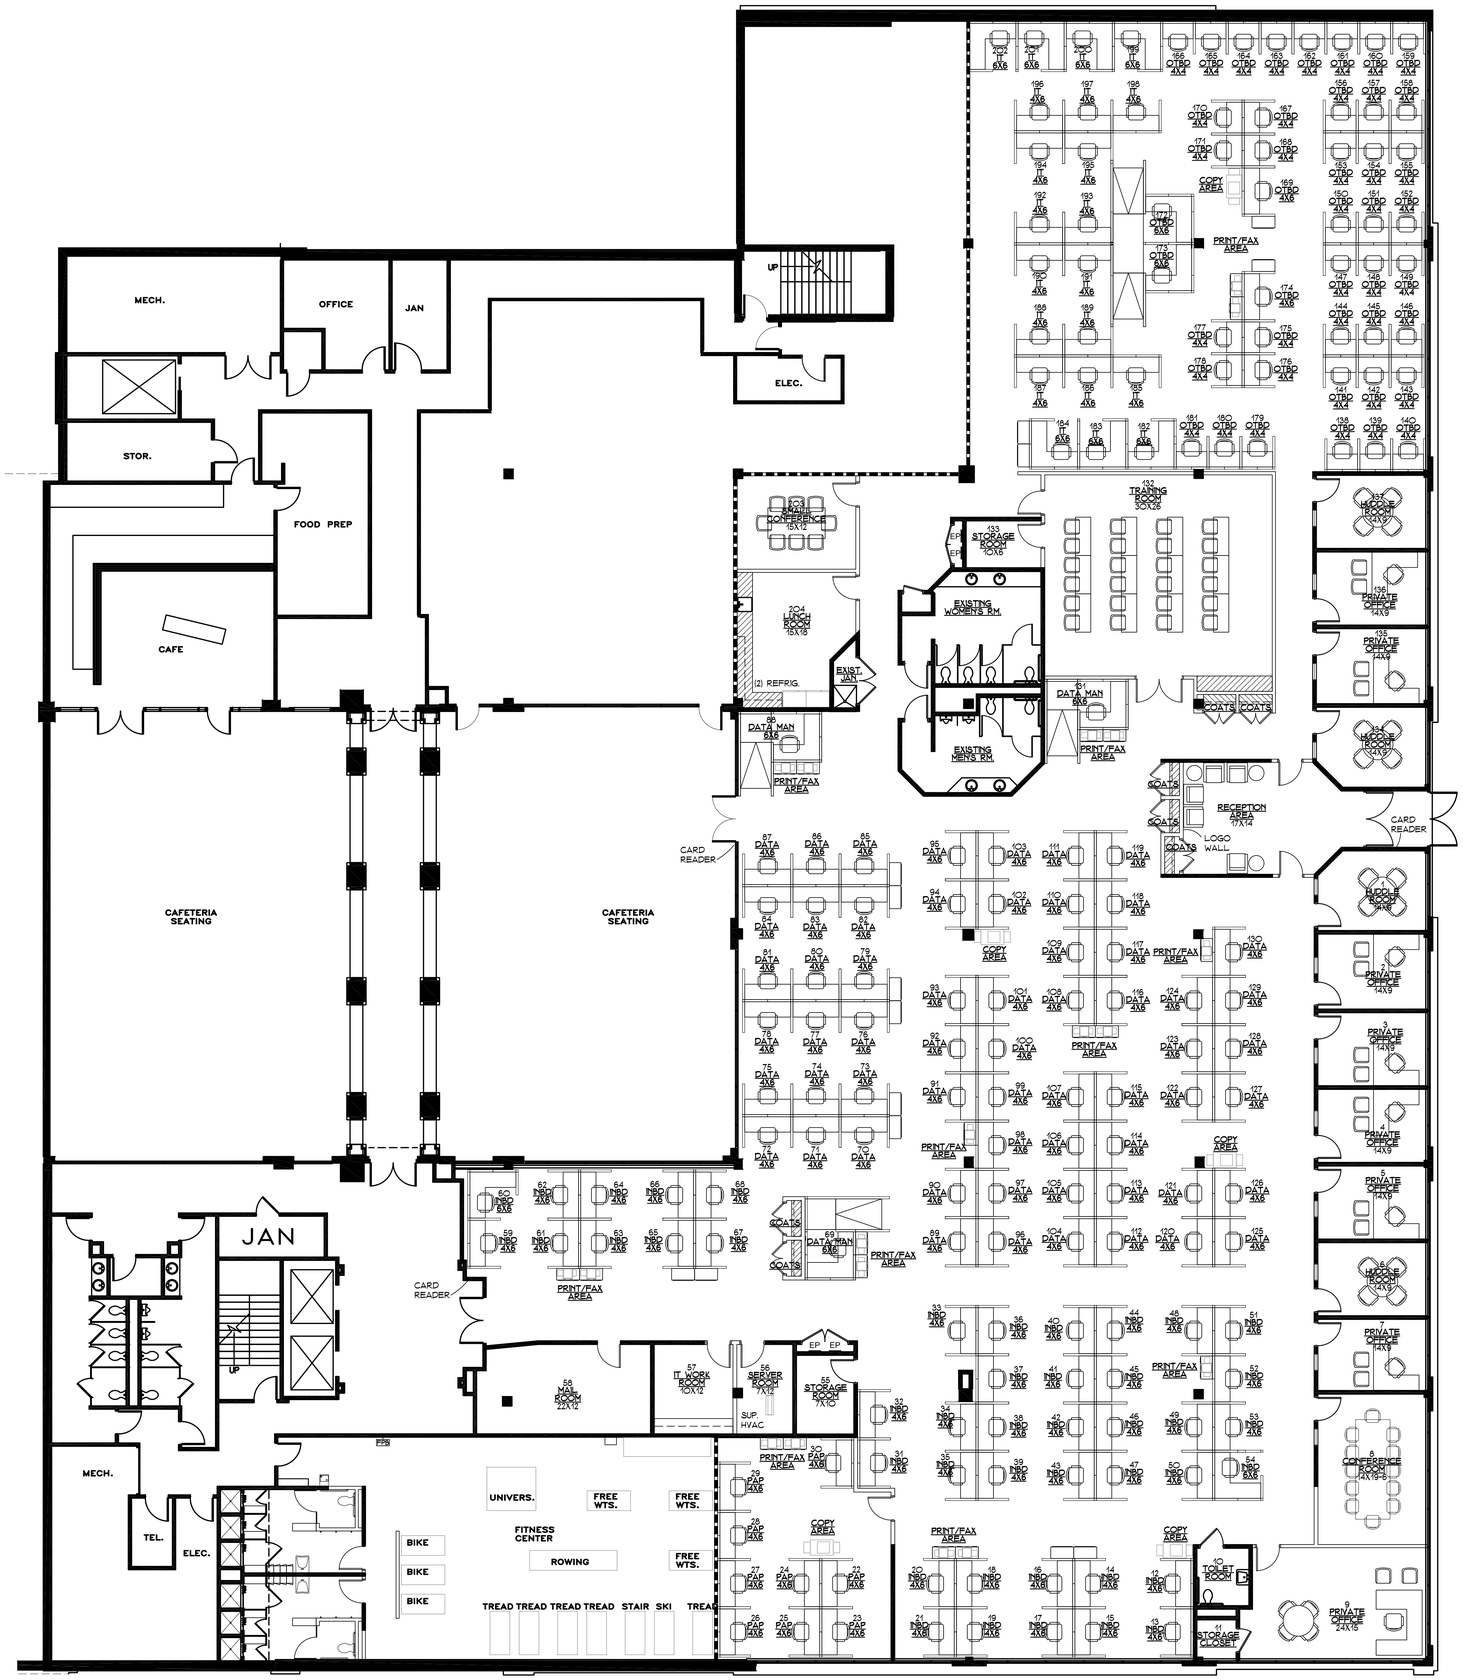

GROUND FLOOR DEMOLITION PLAN

SCALE: 1/8"=1'-0"

Key Plan:

KEY PLAN - FIRST FLOOR

Typical Drawing Legend:

SP-A3-1-MLA

Drawing Type / Location Letter / Floor Number / Drawing Code / Drawing Number

Drawing Type:

EC= Existing Conditions
SP= Space Plan
IEP= Intermediate Estimating Plan
CEP= Construction Estimating Plan
FEP= Furniture Estimating Plan

Facilities Consultant:

AZTEC
THE AZTEC CORPORATION
Woodbridge Place
517 Route One South
Iselin, NJ 08830
Voice: (732) 636-8989
Fax: (732) 636-7755

Project Title and Location:

PRINCETON PIKE
1009 LENOX DRIVE
LAWRENCEVILLE, NEW JERSEY

Building Owner:

AG - PRISM NJPP LLC
200 BROADACRES DRIVE
BLOOMFIELD, NEW JERSEY

Tenant/Occupant:

J. KNIPPER & CO.

Drawing Title/Floor:

SPACE PLAN
GROUND FLOOR

- TO BE DEMOLISHED
- EXISTING PARTITION TO REMAIN
- E/G EXISTING PARTITION WITH GLASS
- DEMISING PARTITION (NEW OR EXISTING)
- NEW PARTITION (TYPE TO BE DETERMINED)
- N/G NEW PARTITION WITH GLASS
- LOW PARTITION
- MILLWORK
- FURNITURE SYSTEMS PANELS
- E = EXISTING
- N = NEW

No	Revision	Date

Initial Dwg Date: MAY 5, 2014	Scale: 1/8"=1'-0"
Job No.: 29593-D	Chk By: KMK
Drawn By: SMAM	Team Leader: SMAM

PLAN NORTH

Dwg No:

SP-A0-5

Dwg File:	PIC:
00-SP-A0-5-1009LENOX DRIVE.DWG	COL

THIS DRAWING AND ITS CONTENTS, INCLUDING BUT NOT LIMITED TO ALL PATENTABLE FEATURES, SEPARATELY OR COLLECTIVELY SHOWN, CONSTITUTE THE ORIGINAL AND UNPUBLISHED PROPERTY OF AZTEC ARCHITECTS, P.C. THIS DRAWING MAY NOT BE DISCLOSED, REPRODUCED IN WHOLE OR PART OR EMPLOYED FOR ANY PURPOSE OTHER THAN SPECIFICALLY PERMITTED BY WRITTEN CONSENT OF AZTEC ARCHITECTS, P.C. AND IS LOANED SUBJECT TO RETURN ON DEMAND.