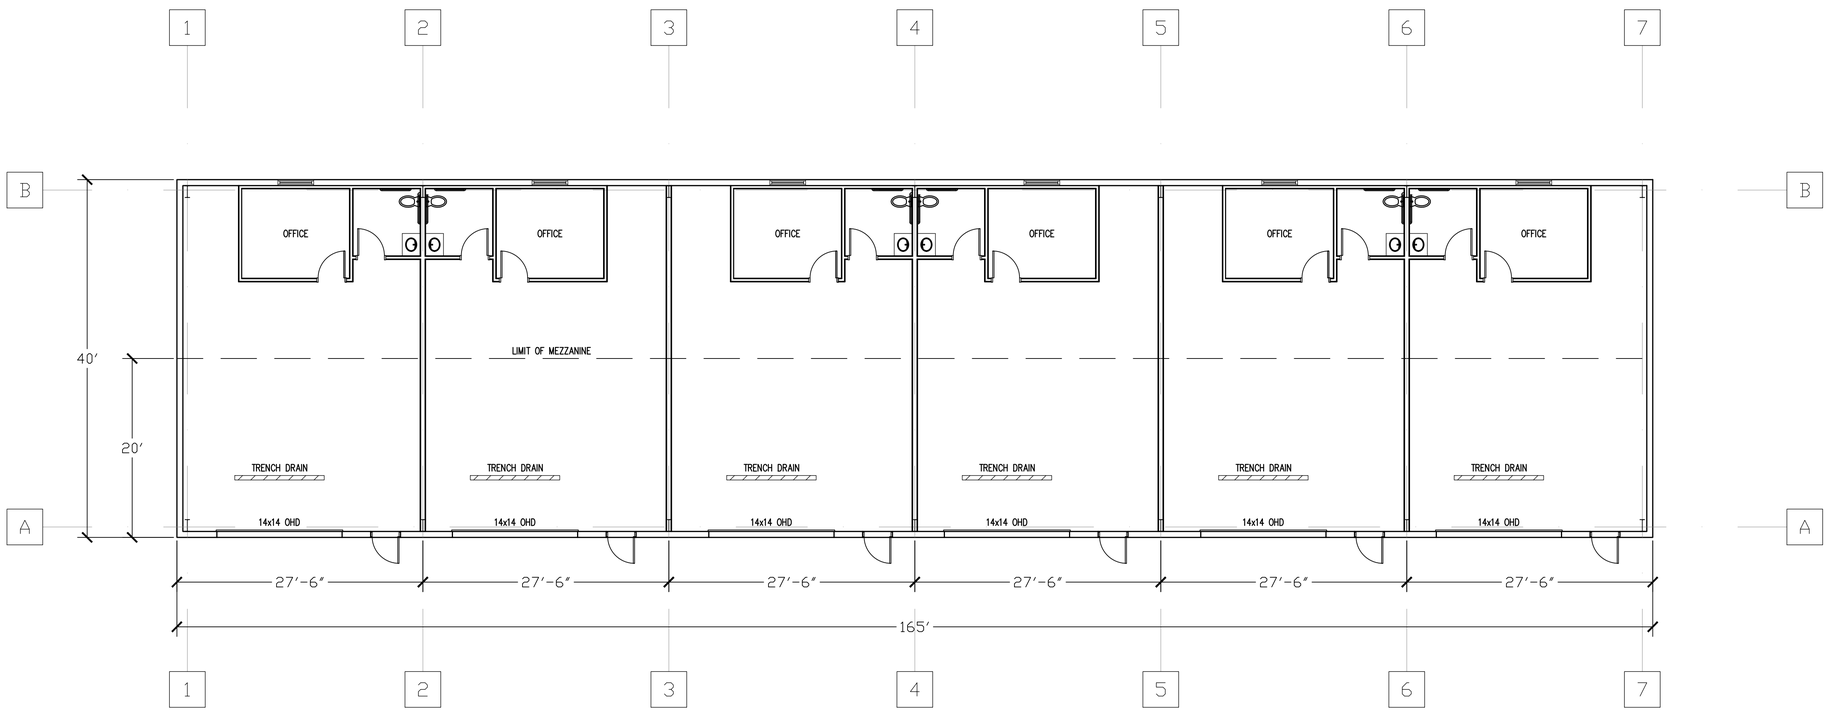

NOT FOR CONSTRUCTION

THESE PLANS WERE PREPARED FOR THE PURPOSE OF OBTAINING STATE AND LOCAL PERMITS AND ARE NOT INTENDED TO BE USED AS CONSTRUCTION DOCUMENTS.

No.	Date	Revision

Drawn By: PJM
Designed By: PJM
Checked By:

McCarty Associates, Inc.
Construction Managers
42 Tucker Drive, Leominster, MA 01453
phone:(978) 534-8727 fax: (978) 840-6907
www.mccartydb.com

Project Name

Page Fuller Properties
Shrewsbury Street
W. Boylston, MA

Sheet Title

Proposed
Floor Plan
6,600 SF Building

Job No: 163.06
File Name: PFP Industrial.dwg
Date: June 7, 2024
Scale: 1/8"=1'-0"

Sheet No.
A-1