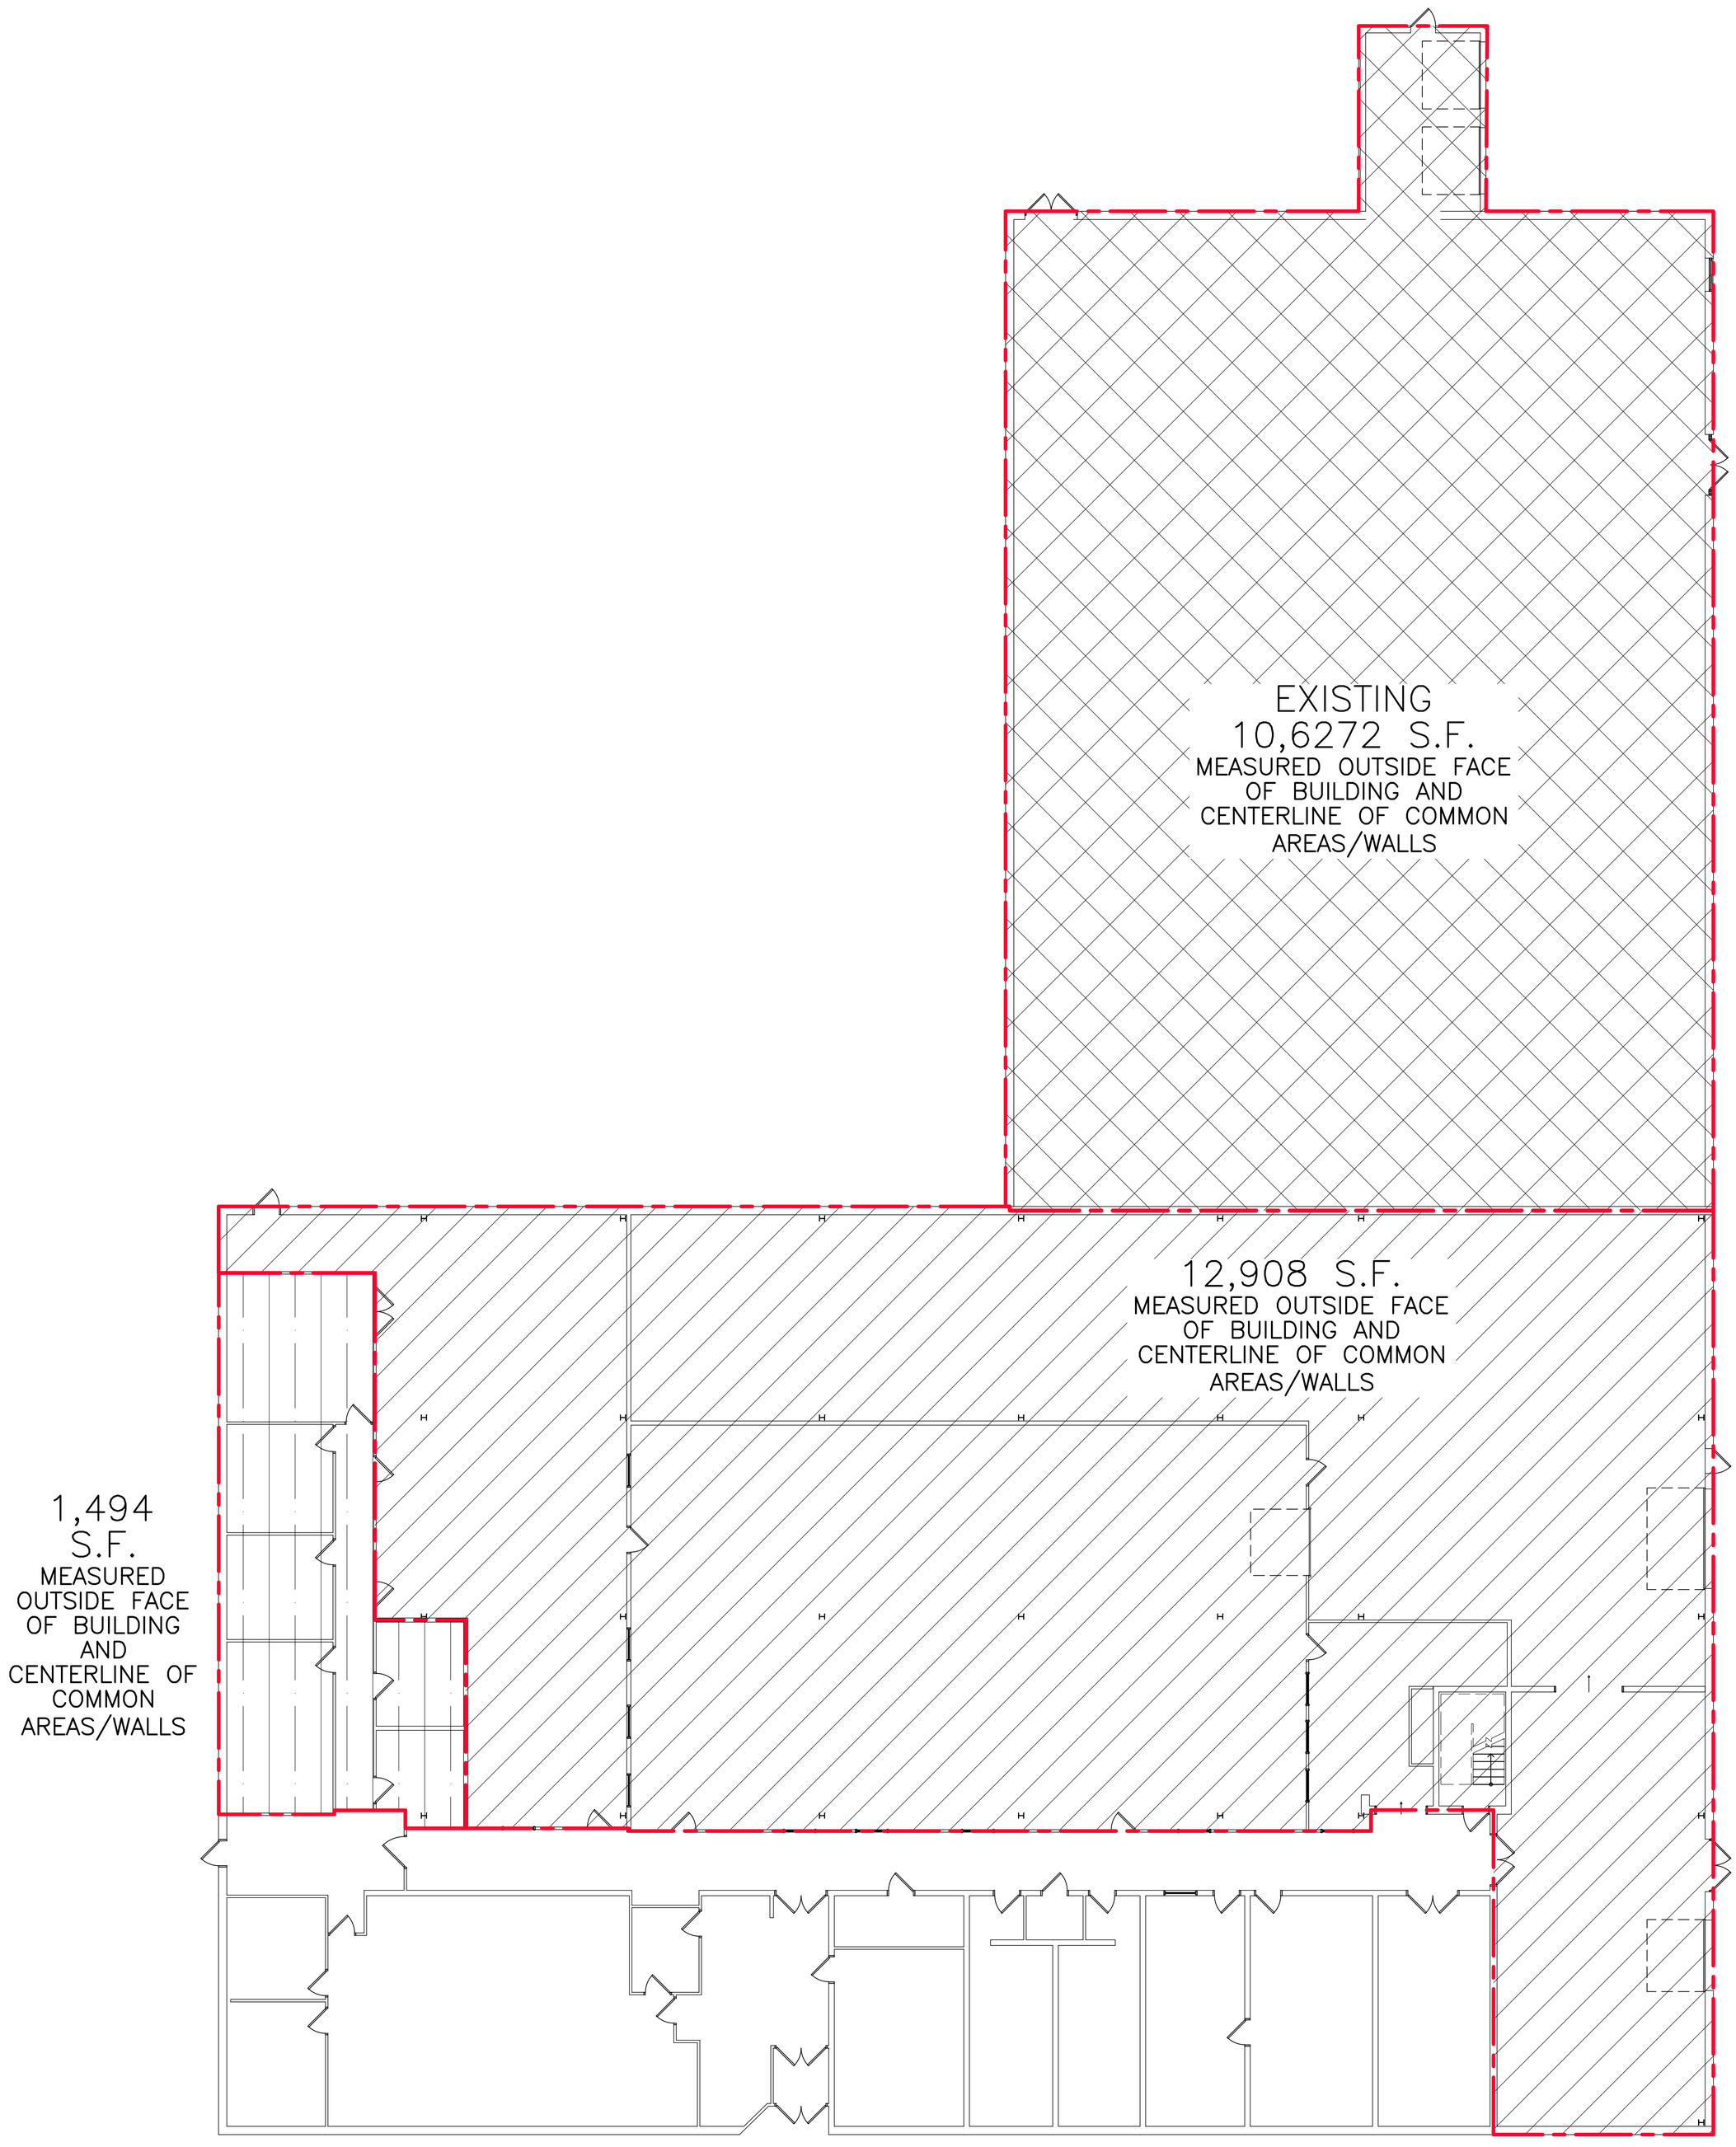

FIRST FLOOR PLAN
SCALE: 3/32" = 1'-0"

● These drawings are the property of the Architect, Ken Bracker & Assoc. copyright 2016. Unauthorized use of these drawings is a violation of the copyright law. Violators will be subject to prosecution by the fullest extent of the law.

● Written dimensions on these drawings shall have precedence over scale dimensions.

● Contractors shall verify and be responsible for all dimensions and conditions on the job and report any discrepancies or variation from the dimensions and conditions shown by these drawings.

● Unauthorized alterations or additions to this drawing is in violation of section 7209 subsection 2 of the education law article 145 section 7209 and article 147 section 7307.

REVISIONS

NO.	DATE	DESCRIPTION

DRAWING NO.
A-1

DRAWING
FLOOR PLAN

PROJECT NO:
DRAWING BY: DM
SCALE: AS NOTED
CHECKED BY: KB
DATE: 4.12.2016

PROJECT: **GRAINGER EXPANSION BUILDING #2**
1999 MT. READ BLVD
ROCHESTER, NEW YORK

CLIENT:
FLAUM MANAGEMENT COMPANY INC.
400 ANDREWS STREET, SUITE 500
ROCHESTER, NEW YORK

KEN BRACKER
ARCHITECTS
311 ALEXANDER STREET, SUITE 310, ROCHESTER, N Y 14604
TEL (585) 269-9557 - FAX (585) 325-6113