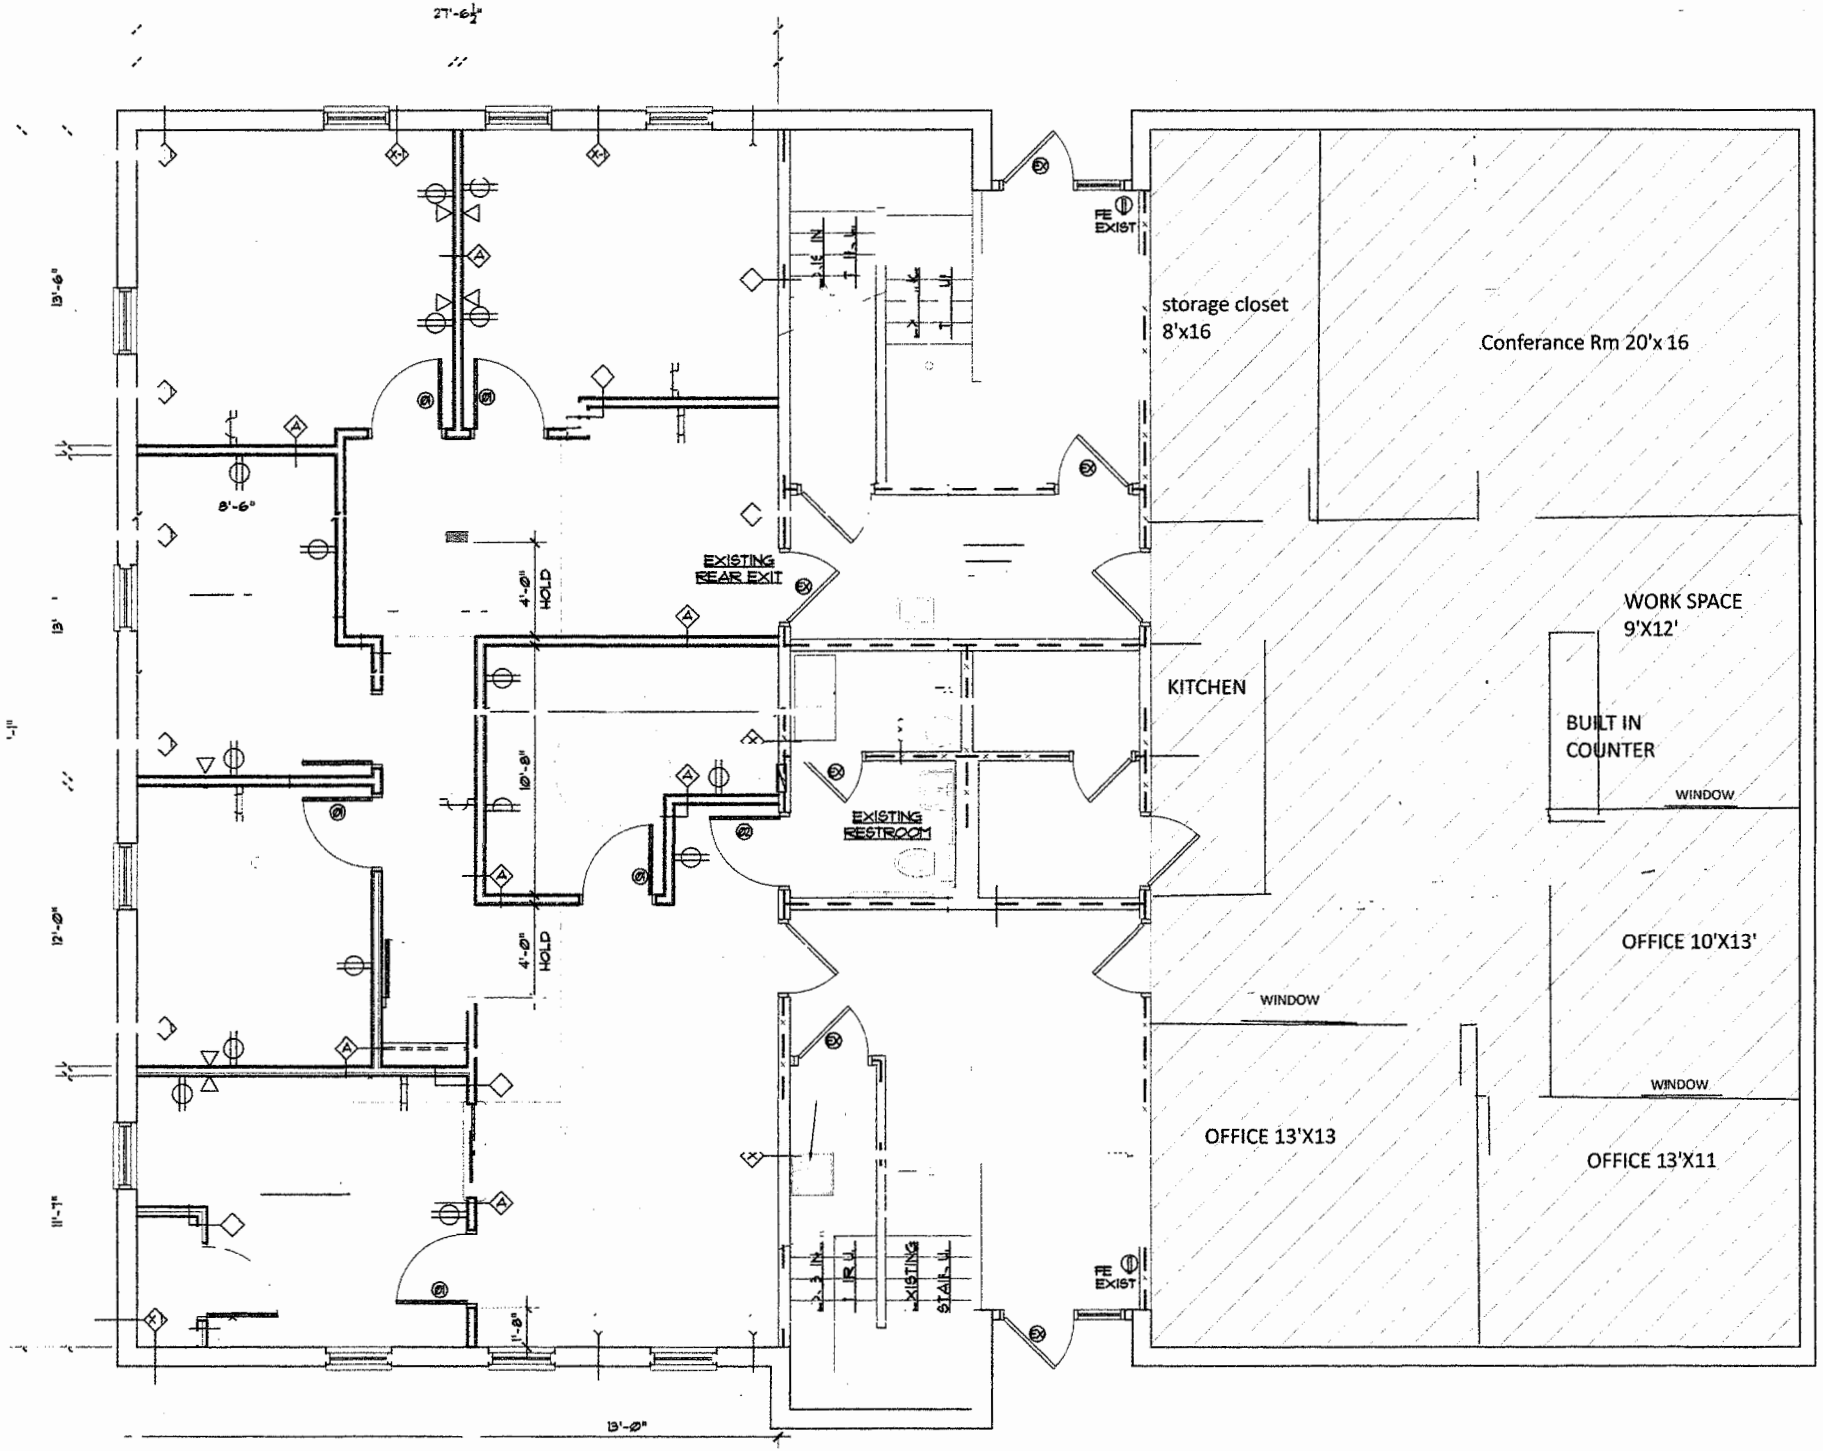
27'-6½"
13'-6"
13'
12'-0"
11'-7"
8'-6"
4'-0" HOLD
10'-8"
4'-0" HOLD
1'-8"
13'-0"
EXISTING REAR EXIT
EXISTING RESTROOM
EXISTING STAIR
FIRE EXIST
FIRE EXIST
storage closet 8'x16
Conferance Rm 20'x 16
KITCHEN
WORK SPACE 9'X12'
BUILT IN COUNTER
WINDOW
OFFICE 10'X13'
WINDOW
WINDOW
OFFICE 13'X13
OFFICE 13'X11