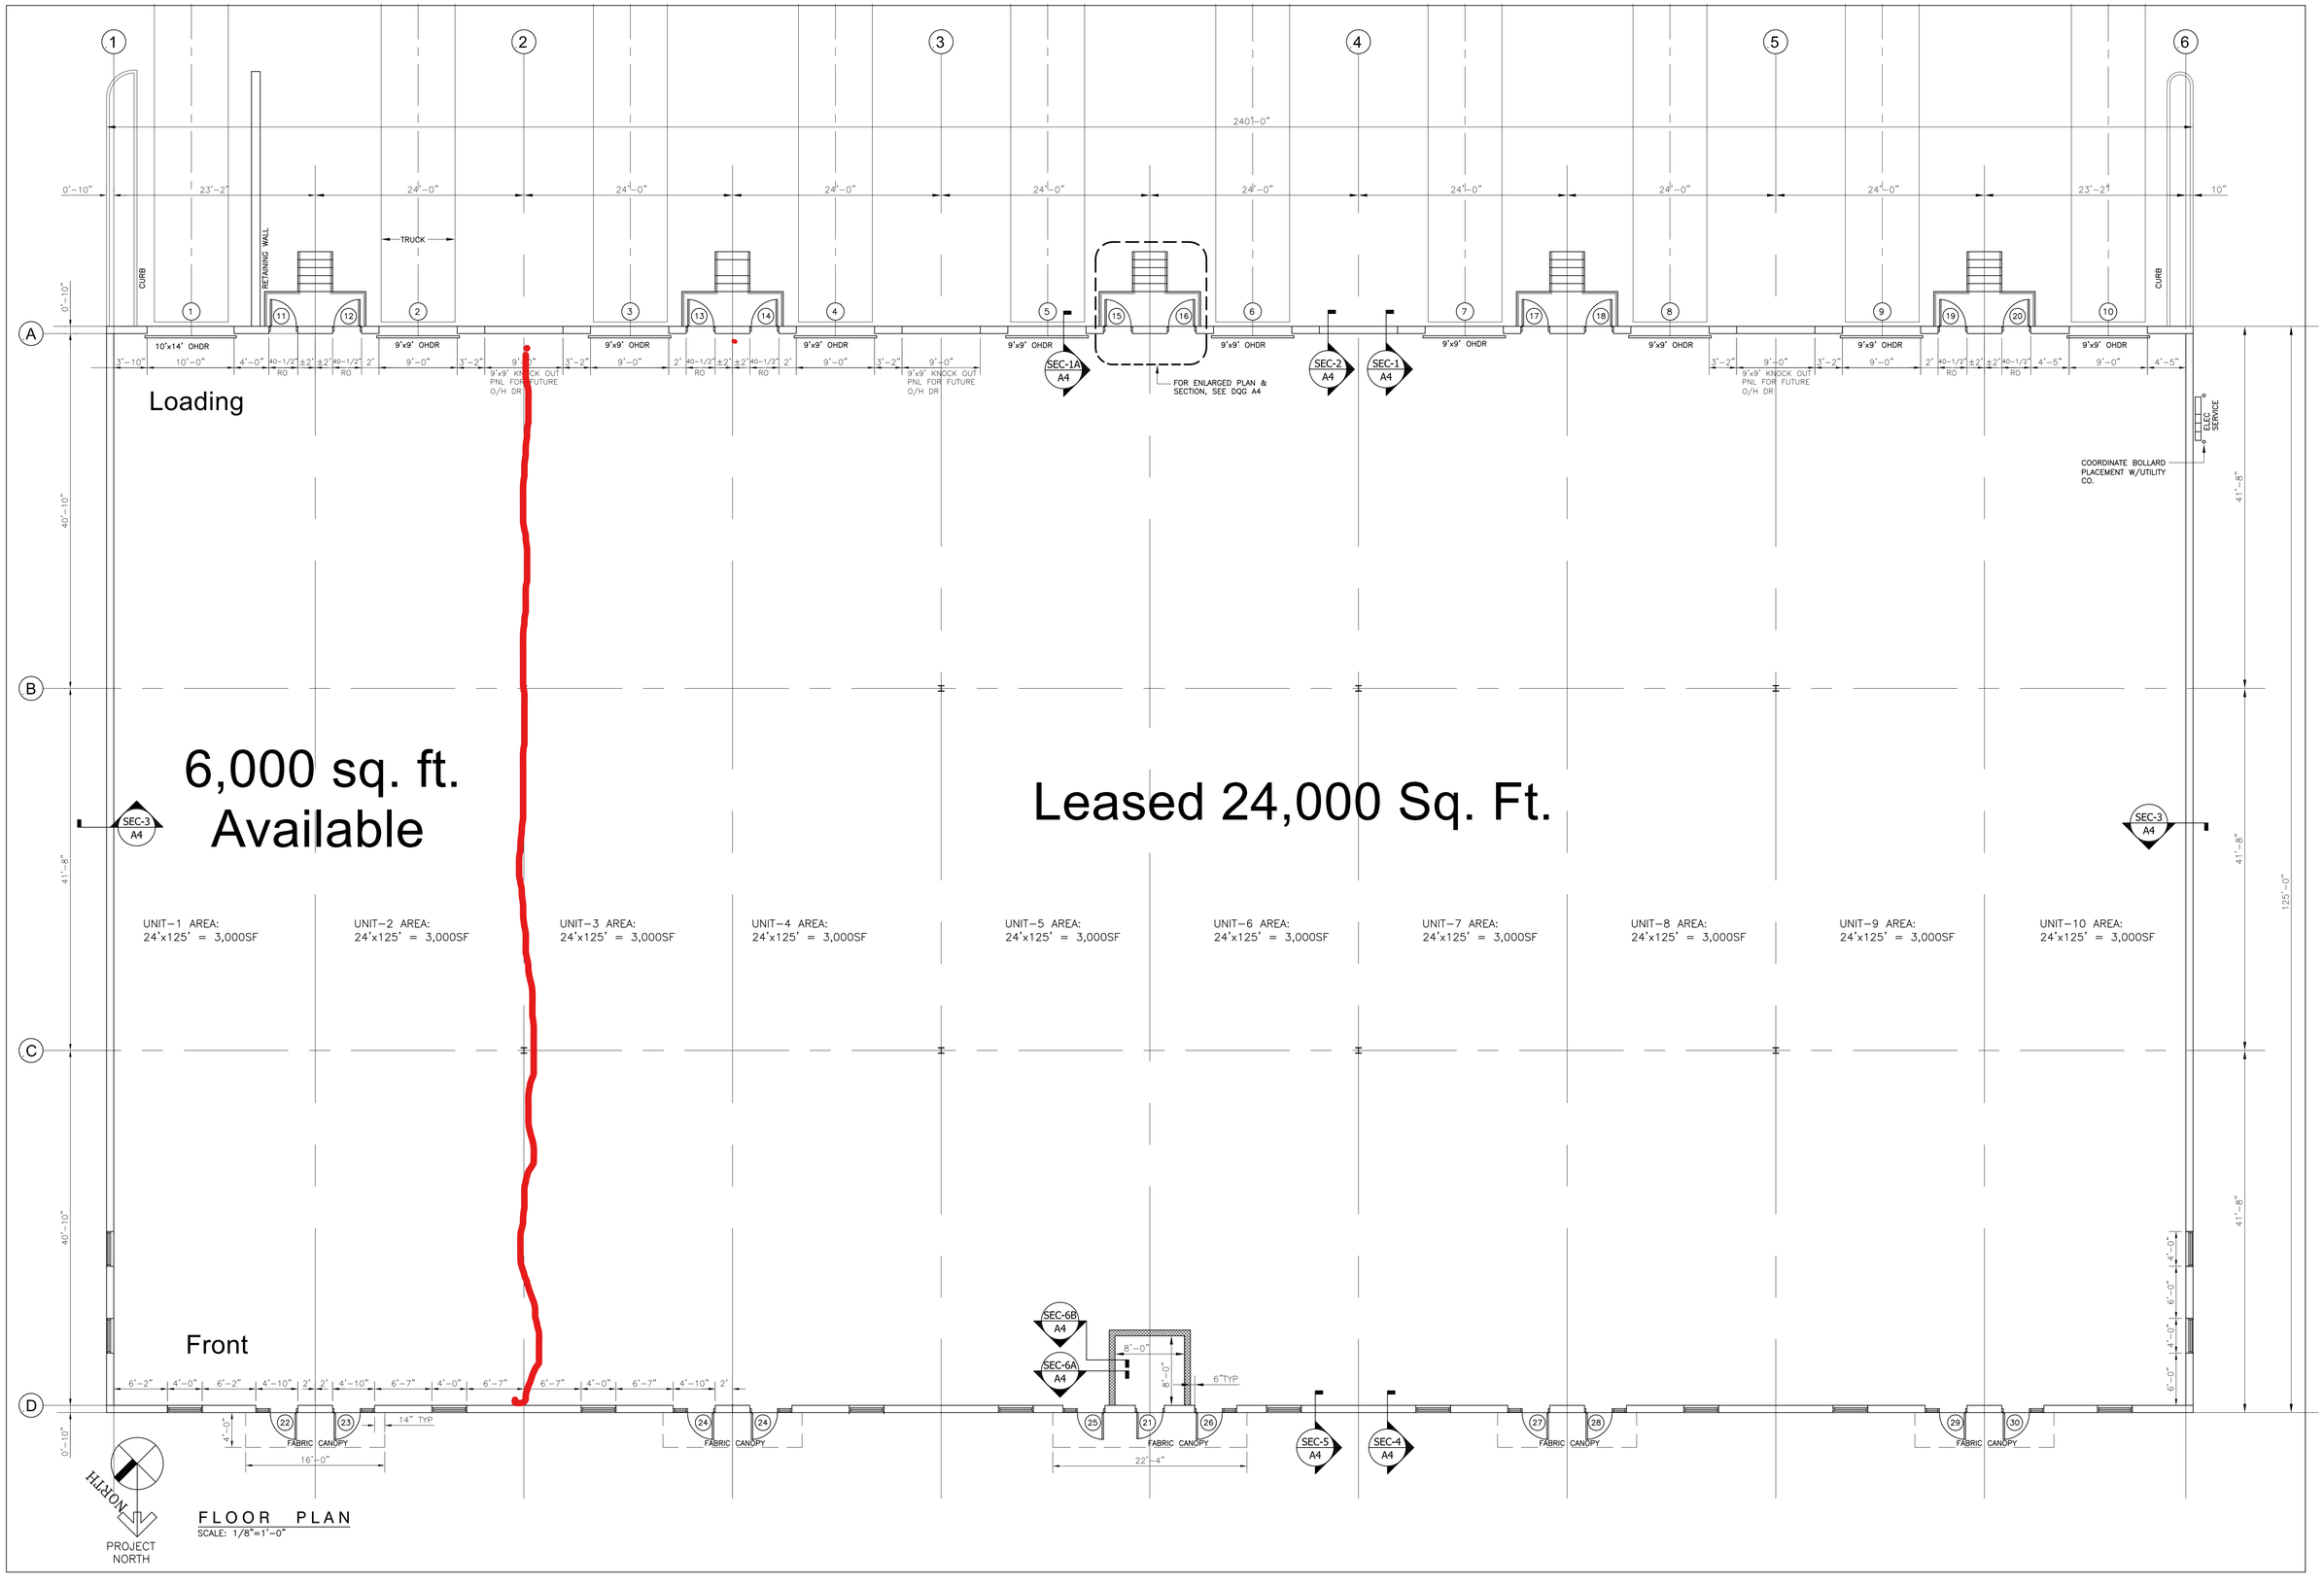

FLOOR PLAN
SCALE: 1/8"=1'-0"

NO.	DATE	ISSUE/REVISION
1	02.23.15	FOR PERMIT—

THIS DRAWING IS THE PROPERTY OF S.GRAN WITYK-ARCHITECT. THE COPYING, ALTERATION, TRANSMITTING TO A THIRD PARTY OR REUSE OF THIS DOCUMENT IN WHOLE OR IN PART, OR ANY INFORMATION CONTAINED ON IT, FOR ANY PURPOSE ORIGINALLY INTENDED WITHOUT WRITTEN PERMISSION OF S.GRAN WITYK-ARCHITECT IS PROHIBITED.

S. GRAN WITYK, ARCHITECT
JUNIPER BUSINESS PLAZA
3499 RT. 9 N.& THREE BROOKS ROAD
FREEHOLD, NJ 07728
732-761-1761
S.GRAN WITYK N.J. LIC. C-6931

PROJECT NO: 14-4001
DATE
S.GRAN WITYK N.J. LIC. C-6931

FACILITY: WINDSOR INDUSTRIAL PARK
92 NORTH MAIN STREET
WINDSOR, NEW JERSEY
BLOCK LOT
PROJECT: BUILDING #8 NEW SHELL
DWG TITLE: FLOOR PLAN
DATE: 03.23.15
SCALE: AS NOTED

WIP #8

NEW SHELL

-

DRAWING NUMBER
a2
2 OF 4