Telesis

LED Exit Sign with ISA

LED EXIT

The Telesis TLA is designed to comply with the State of Connecticut Building Code requirements, and provide an EXIT sign with a 6" International Symbol of Accessibility.

An extruded aluminum housing, classic styling and the convenience of installing one sign makes the TLA an obvious choice.

Meets the requirements of the State of Connecticut Building Code Para. 1011.1.2

Flexible sides up and outward for quick and easy installation

Matching 6" Sign Available

Dimensions (in.)

Dimensions (in.)

EVENLITE

LIFE SAFETY LIGHTING SOLUTIONS

3161 Tilton Road, Bensalem, PA 19020 USA

TEL: (800) 672-0679 · FAX:(215) 244-4266 · www.evenlite.com

Project name:	Reference No:
Drawing No:	Type No:

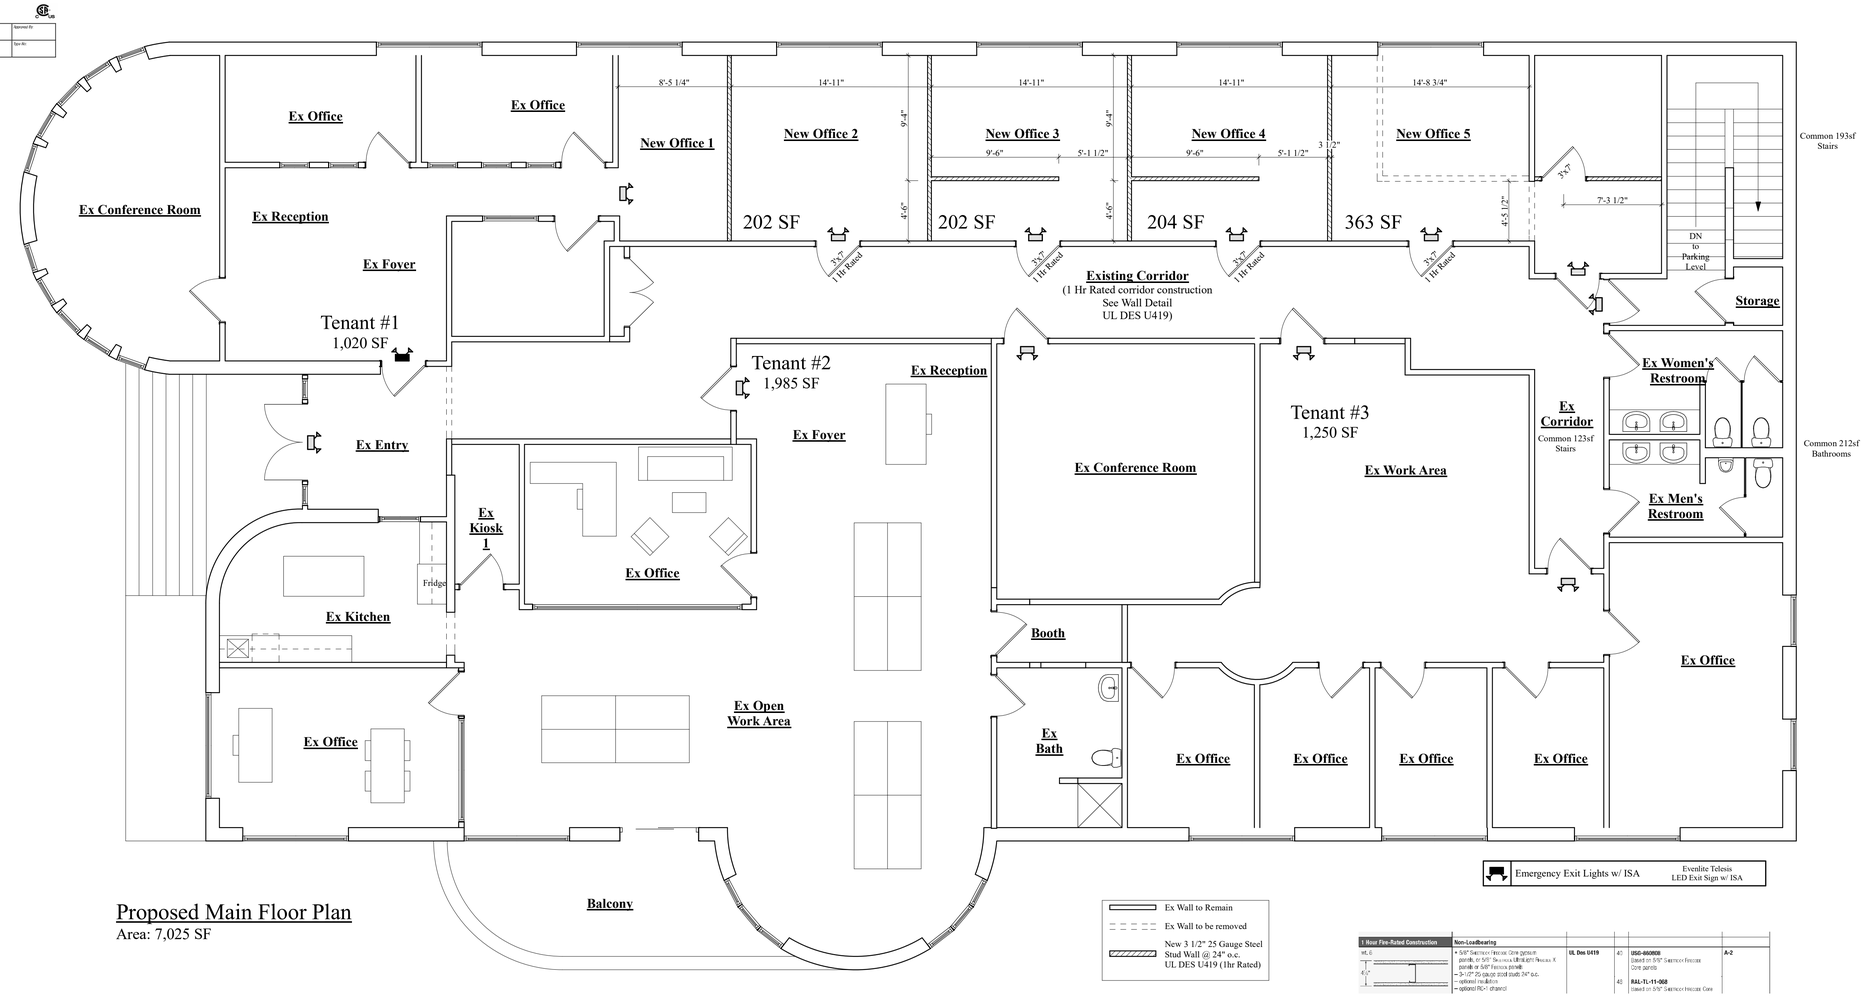

Proposed Main Floor Plan

Area: 7,025 SF

Ex Wall to Remain

Ex Wall to be removed

New 3 1/2" 25 Gauge Steel Stud Wall @ 24" o.c.
UL DES U419 (1hr Rated)

Emergency Exit Lights w/ ISA — Evenlite Telesis LED Exit Sign w/ ISA

1 Hour Fire-Rated Construction	Non-Loadbearing				
WL-6	• 5/8" Sheetrock Firecode Core (gypsum panels, or 5/8" Sheetrock UltraLight Fireguard X panels or 5/8" Fireguard panels) – 3-1/2" 25 gauge steel studs 24" o.c. – optional insulation – optional RC-1 channel	UL Des U419	43	USG-860808 Based on 5/8" Sheetrock Firecode Core panels	A-2
			48	RAL-TL-11-068 Based on 5/8" Sheetrock Firecode Core	

Wall Type Details

Scale: NTS

Project

Interior Tenant Fit-Up for:

BAO Partners, LLC

1555 Post Road East

Westport, Connecticut

All Ideas, designs, and arrangements, on this drawing are the property of Chad Nehring, Architect, and were evolved for the specified project. None of the ideas, designs, or arrangements on this drawing shall be used by or disclosed to any purpose without the permission of Chad Nehring, Architect.

Nehring + Associates Architecture, LLC

152 Deer Hill Avenue

Suite 304

Danbury, CT

06810

203.743.4466

*****Zoning Permit/Construction Documents*****

Project

Interior Tenant Fit-Up for:

BAO Partners, LLC

1555 Post Road East

Westport, Connecticut

Sheet Title

Proposed 1st Floor Plan

@ 3/16"=1'-0"

Seal & Signature

STATE OF CONNECTICUT · CHAD H. NEHRING · NO. 9209 · LICENSED ARCHITECT

Date	4.16.19
Project #	
Drawn By:	
Dwg No:	A-100

Nehring + Associates Architecture, LLC