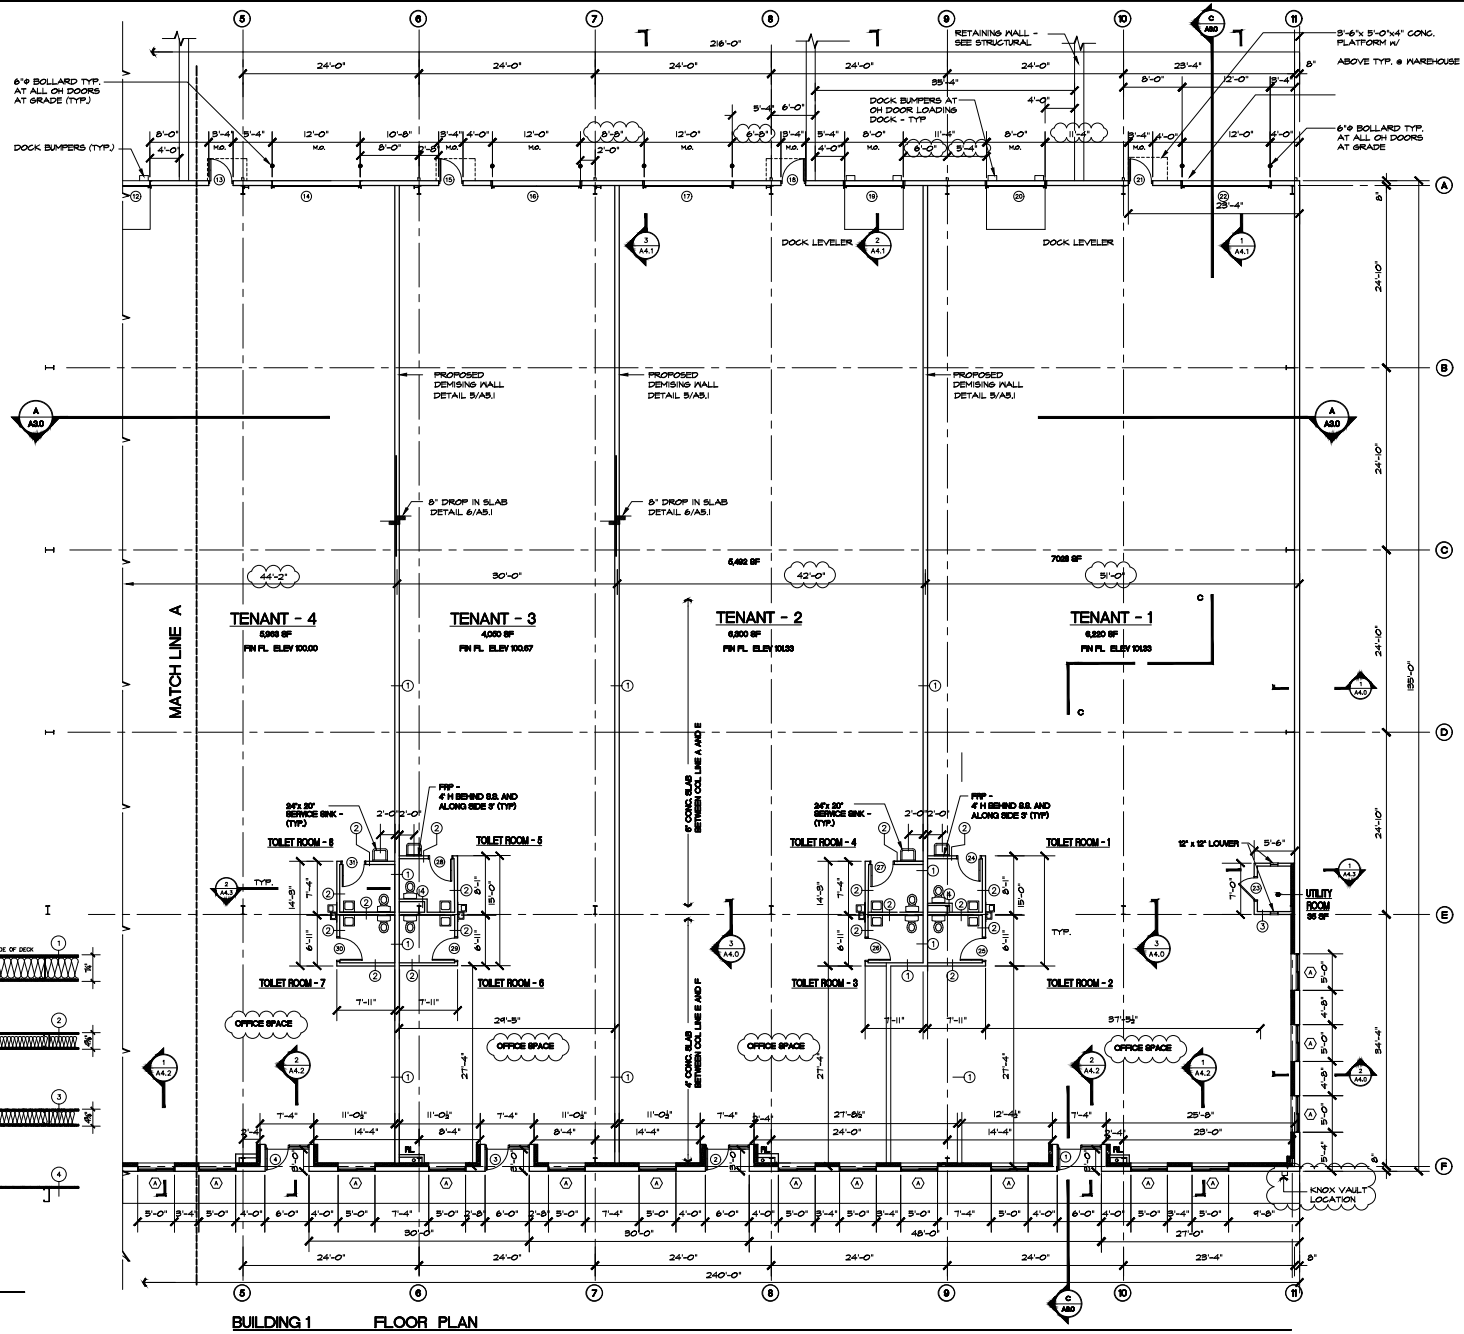


BUILDING 1 FLOOR PLAN

(1) LAYER ⅝" TYPE 'X' GWB TAPED & FINISHED
18 Ga x 6" METAL STUDS @ 16"o/c
CHANNEL BRACING 36" o/c
R-21 BATT INSULATION
(1) LAYER ⅝" TYPE 'X' GWB TAPED & FINISHED
SET TRACK IN BED OF CAULK

1/2" GWB TAPED & FINISHED
20 Ga x 3 ⅝" METAL STUDS @ 16"o/c
3" SOUND ATTENUATION BATTS
1/2" GWB TAPED & FINISHED

1/2" GWB TAPED & FINISHED
20 Ga x 3 ⅝" METAL STUDS @ 16"o/c
R-13 BATT INSULATION
1/2" GWB TAPED & FINISHED

1/2" GWB TAPED & FINISHED
20 Ga x 3 ⅝" METAL STUDS @ 16"o/c
ONE SIDE

NOTE:
PROVIDE MOISTURE RESISTANT GWB BOARD IN TOILET ROOMS

PARTITION SCHEDULE
SCALE: ¾"=1'-0"

– ADDED KNOX BOX LOCATION, AREA TO BE USED FOR OFFICE SPACE
– MODIFIED OH DOOR LOCATIONS, DEMISING WALL LOCATIONS

HR HOFFMAN + RILEY ARCHITECTS
1735 CENTRAL AVENUE • ALBANY, N.Y. 12205 • 518-452-3073

PARTIAL FLOOR PLAN

OFFICE/ WAREHOUSE COMPLEX
BUILDING 1
2 LEAR JET LANE LATHAM, N.Y.

REGISTERED ARCHITECT RICHARD L. HOFFMAN 11293 STATE OF NEW YORK

| | |
|---|---|
| DATE | JAN. 16, 2023 |
| SCALE | 1/8" = 1'-0" |
| JOB No | 19-11-02 |
| REVISED | JULY 5, 2023 |

BLDG. 1
A1.0