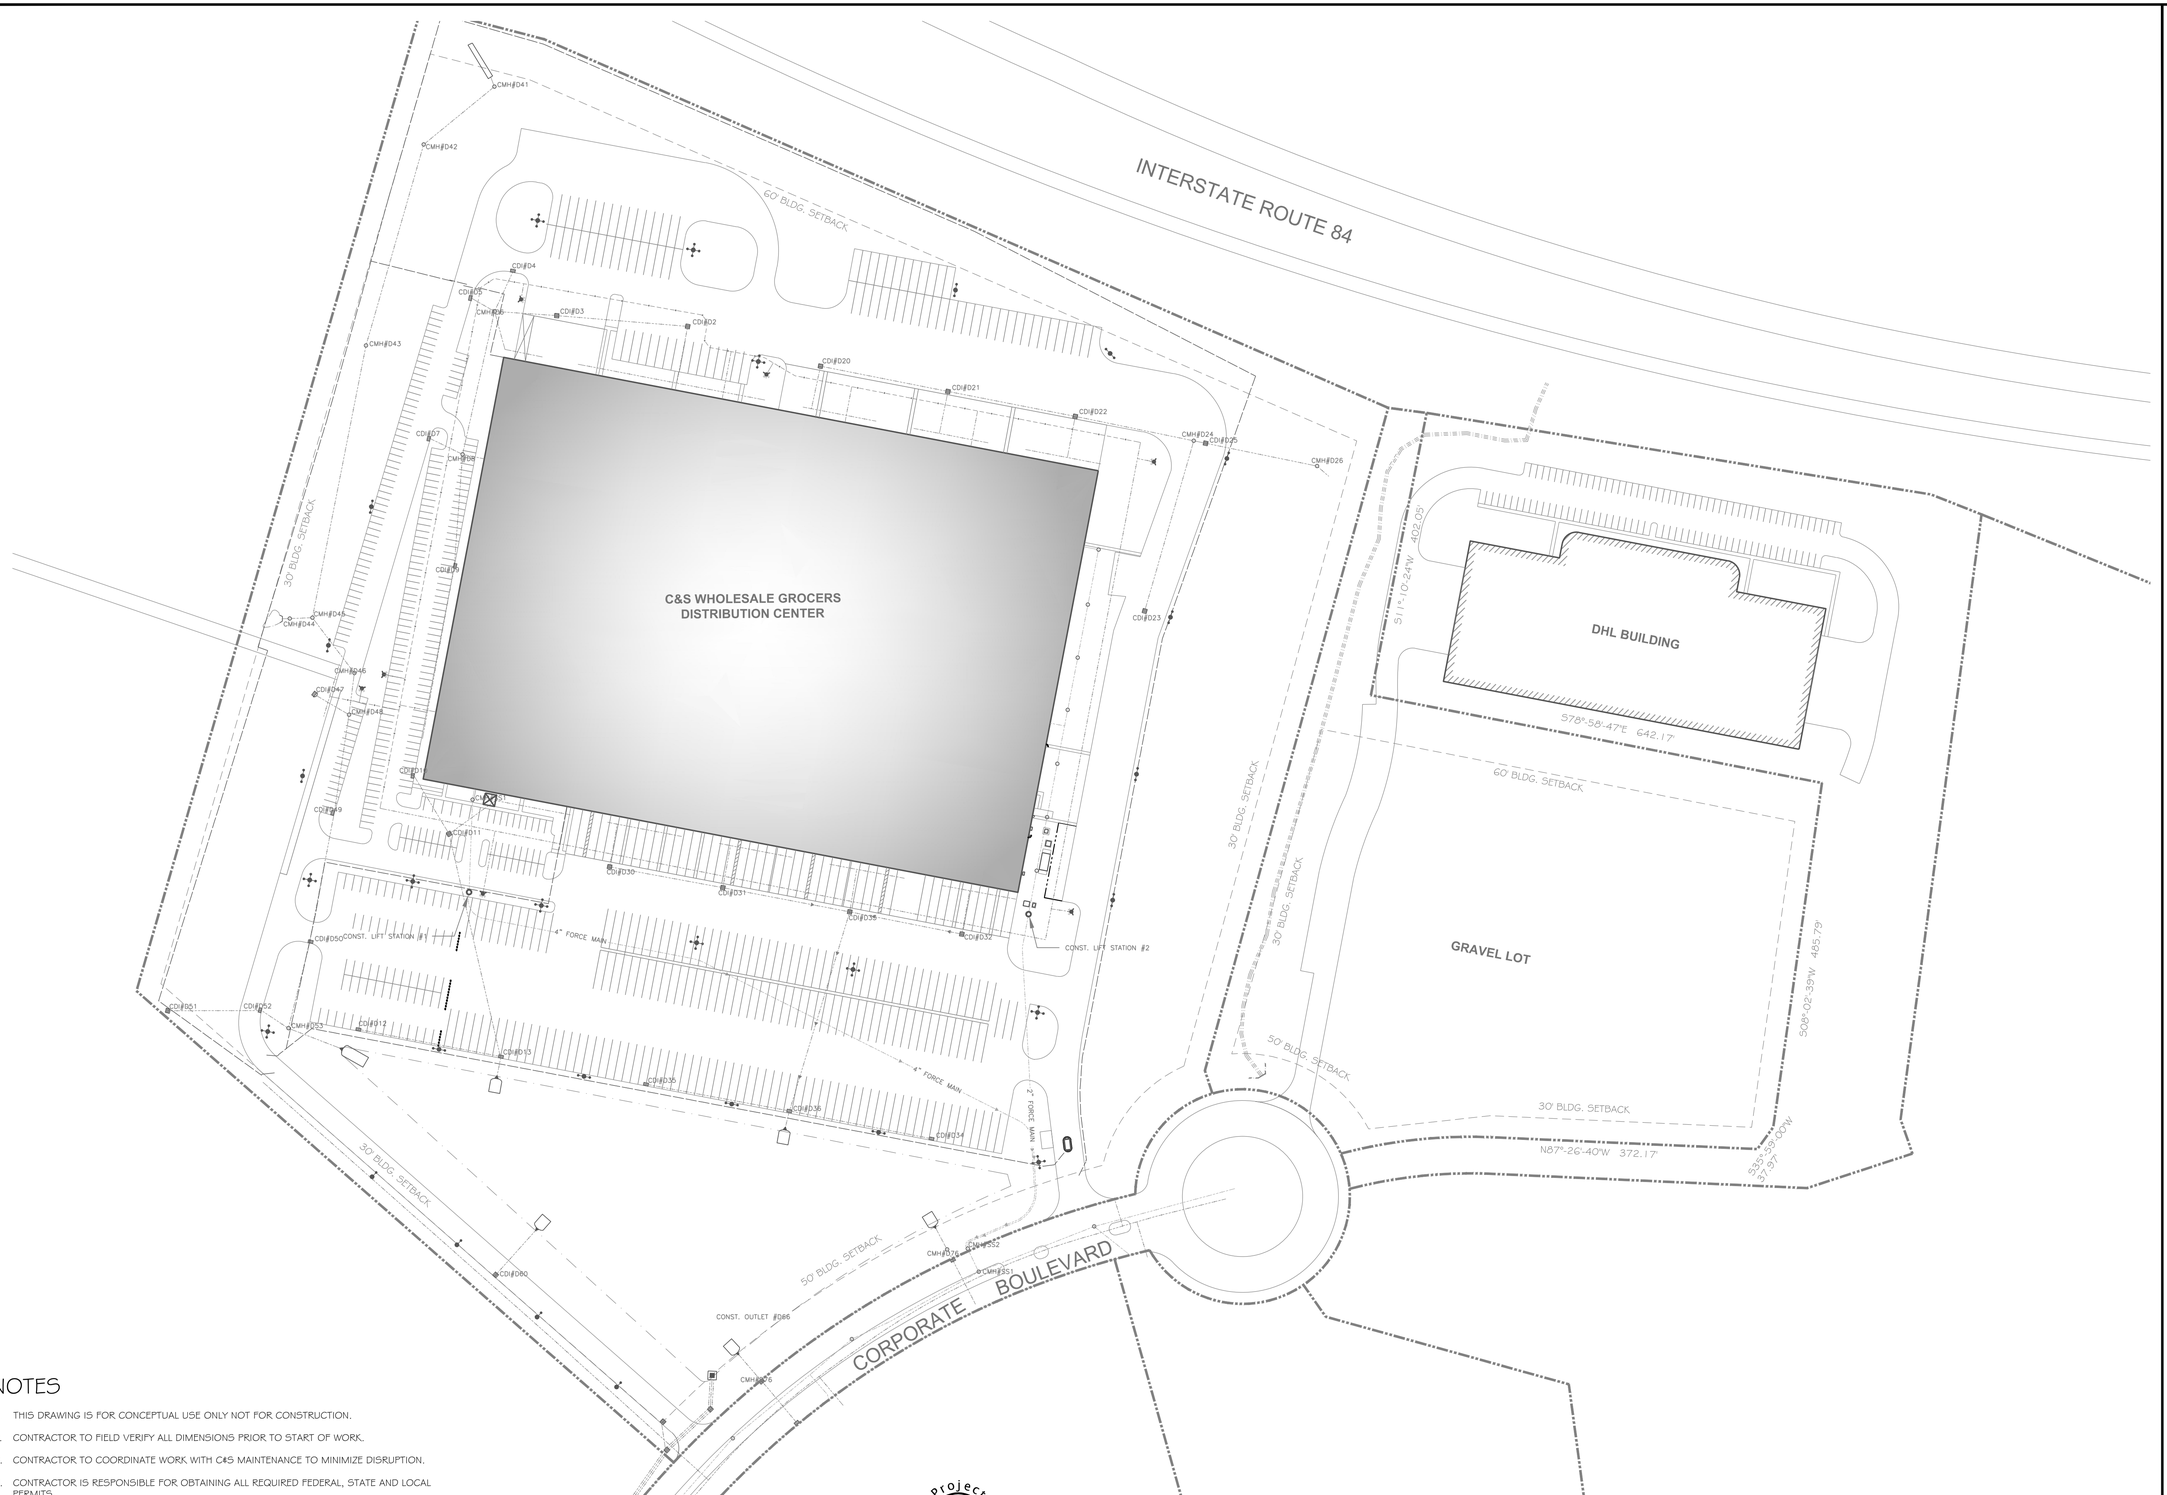

NOTES

1. THIS DRAWING IS FOR CONCEPTUAL USE ONLY NOT FOR CONSTRUCTION.
2. CONTRACTOR TO FIELD VERIFY ALL DIMENSIONS PRIOR TO START OF WORK.
3. CONTRACTOR TO COORDINATE WORK WITH C&S MAINTENANCE TO MINIMIZE DISRUPTION.
4. CONTRACTOR IS RESPONSIBLE FOR OBTAINING ALL REQUIRED FEDERAL, STATE AND LOCAL PERMITS.
5. CONTRACTOR IS RESPONSIBLE TO ENSURE ALL FEDERAL, STATE AND LOCAL CODES ARE MET.
6. CONTRACTOR TO MAINTAIN A SAFE AND CLEAN WORK AREA DURING PROJECT DURATION.
7. C&S MAINTENANCE REPRESENTATIVE TO DO A WALK THROUGH WITH CONTRACTOR AT PROJECT COMPLETION TO SIGN EACH WORK AREA OFF AS COMPLETE AND TO ENSURE THAT "GOOD HOUSEKEEPING PRACTICES" HAVE BEEN MET.

Project North

Existing Site Plan
SCALE: 1"=100'

100 50 25 0 100
Graphic Scale

Number	Revision/Issue	Date

GDC FACILITY

NEWBURGH, NEW YORK

C&S Wholesale Grocers
7 Corporate Drive
Keene, NH 03431
www.cswg.com

IF SHEET IS LESS THAN 24"x36" IT IS A REDUCED PRINT- SCALE REDUCED ACCORDINGLY

All concepts and arrangements on this drawing are the property of C&S Wholesale Grocers Inc. This drawing is released specifically for use on this project, and may not be reproduced in whole or in part except for purposes relating to the construction of this project. Any disclosure or reuse of these documents for purposes unrelated to this project is prohibited.

Drawn By:	MET
Scale:	1"=100'
Date:	4/05/2019

EXISTING SITE PLAN

C1.0