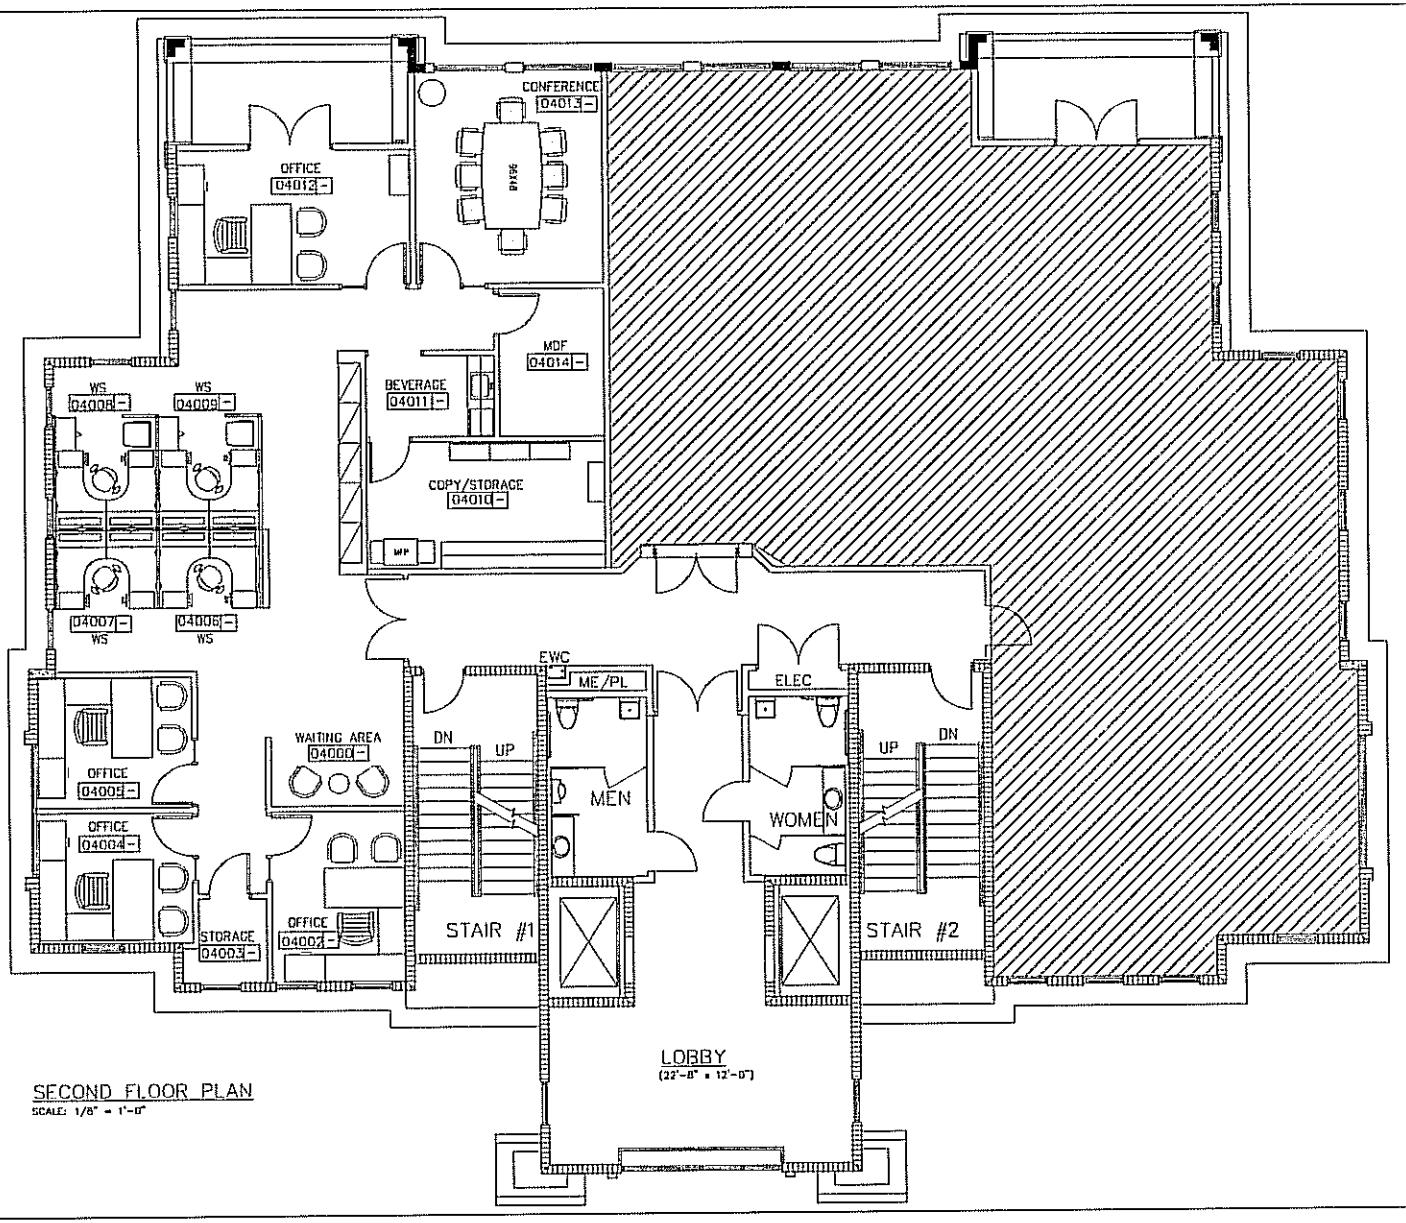

SECOND FLOOR PLAN
SCALE: 1/8" = 1'-0"

SUNTRUST
Corporate Real Estate

Date: xx/xx/xx
Scale: 1/8"=1'-0"
Drawn: XXX
Dwg. Name: XXXXXX

Project: COQUINA OFFICE
Drawing: PROPOSED PLAN

S:\Flatefile\Database\-Project Coord\John Mitrovka\PFL0000-Coquina Office\PFL0000-Coquina Office-02-OPT3.dwg, 04/21/2009 4:34:17 PM, Adobe PDF