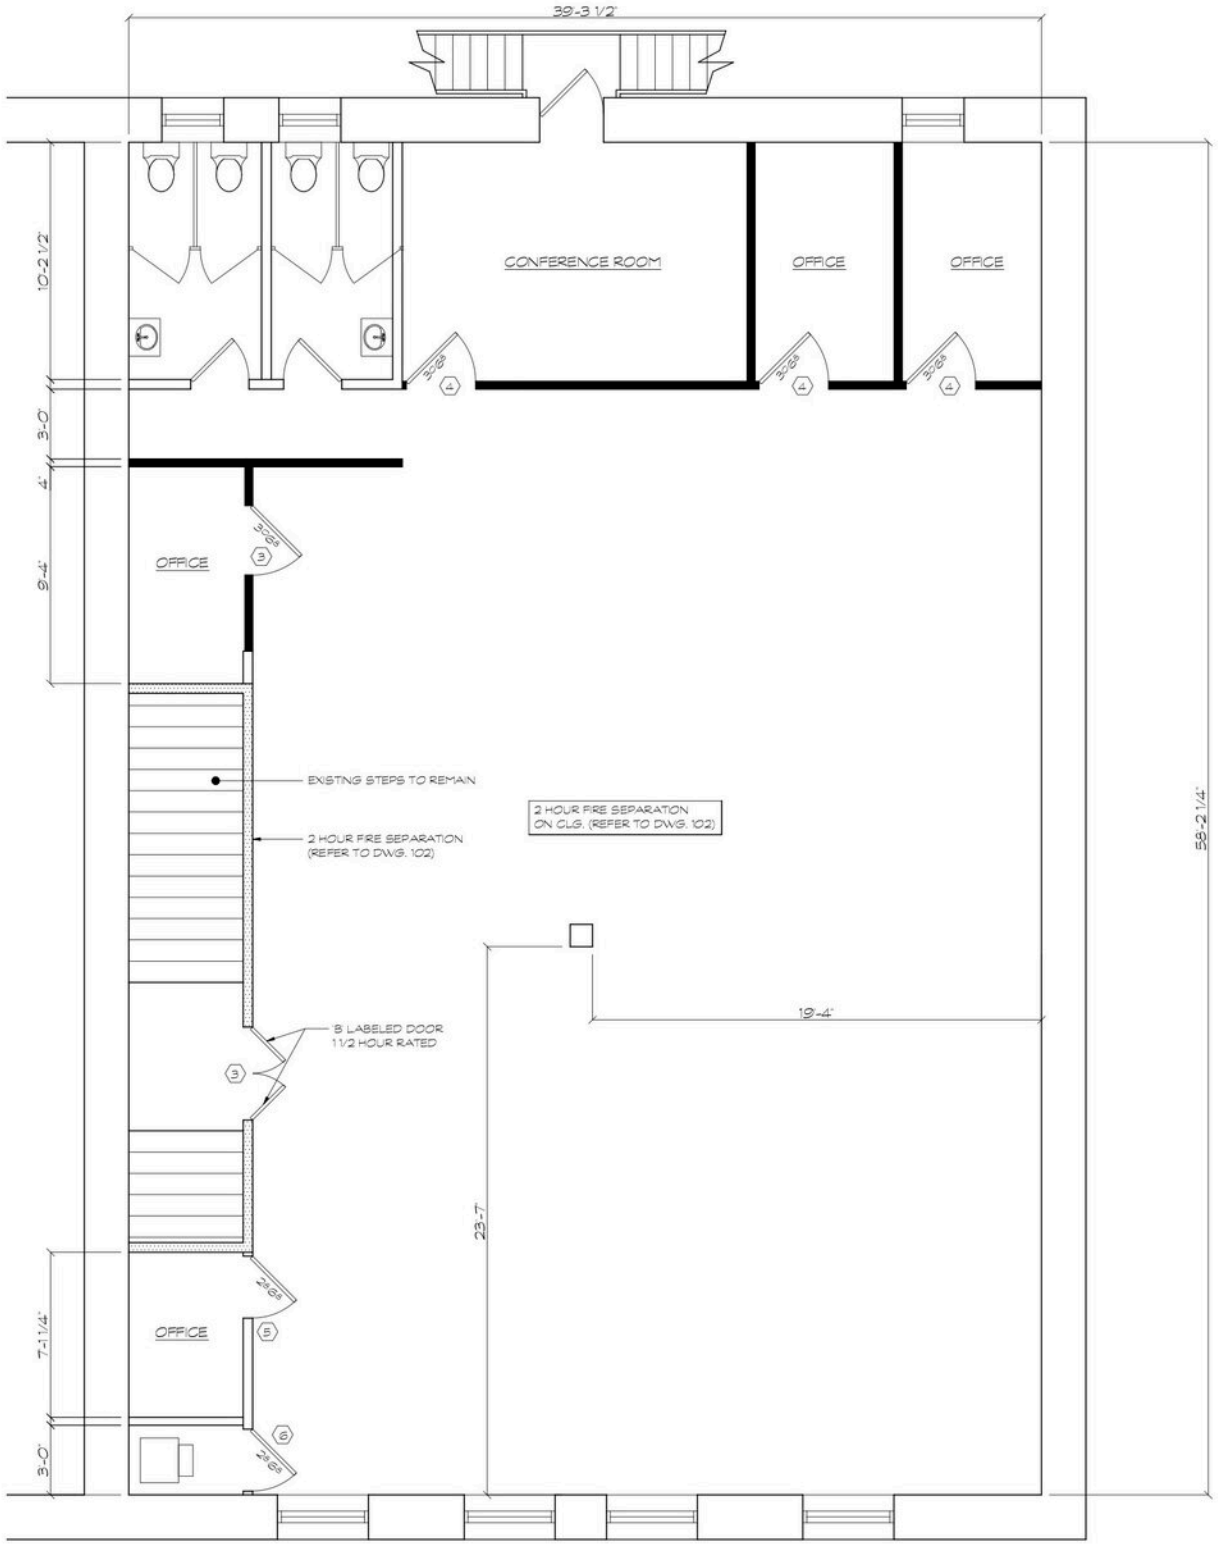

PROPOSED SECOND FLOOR PLAN

SCALE: 3/16" = 1-0"