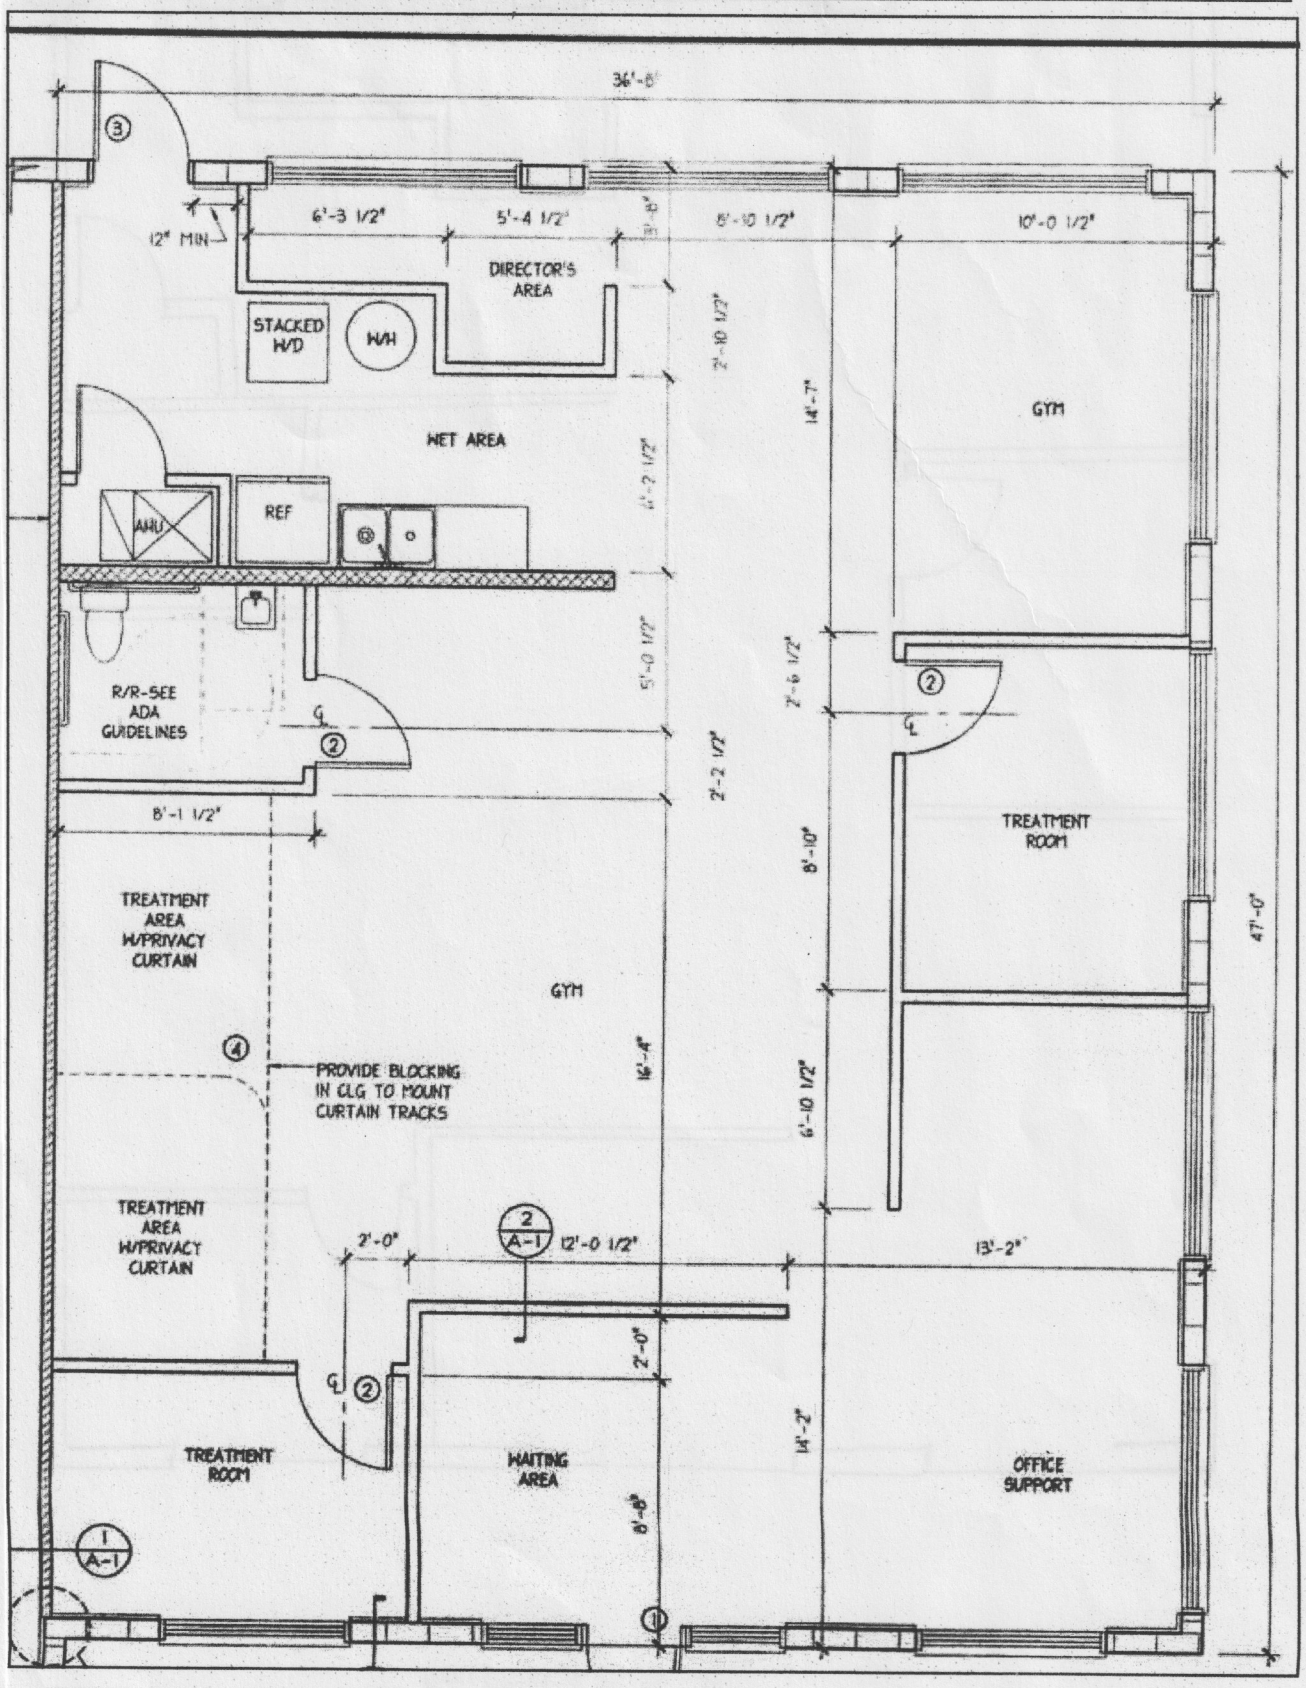FLOOR PLAN
Plumbing Stubbed for Medical Use