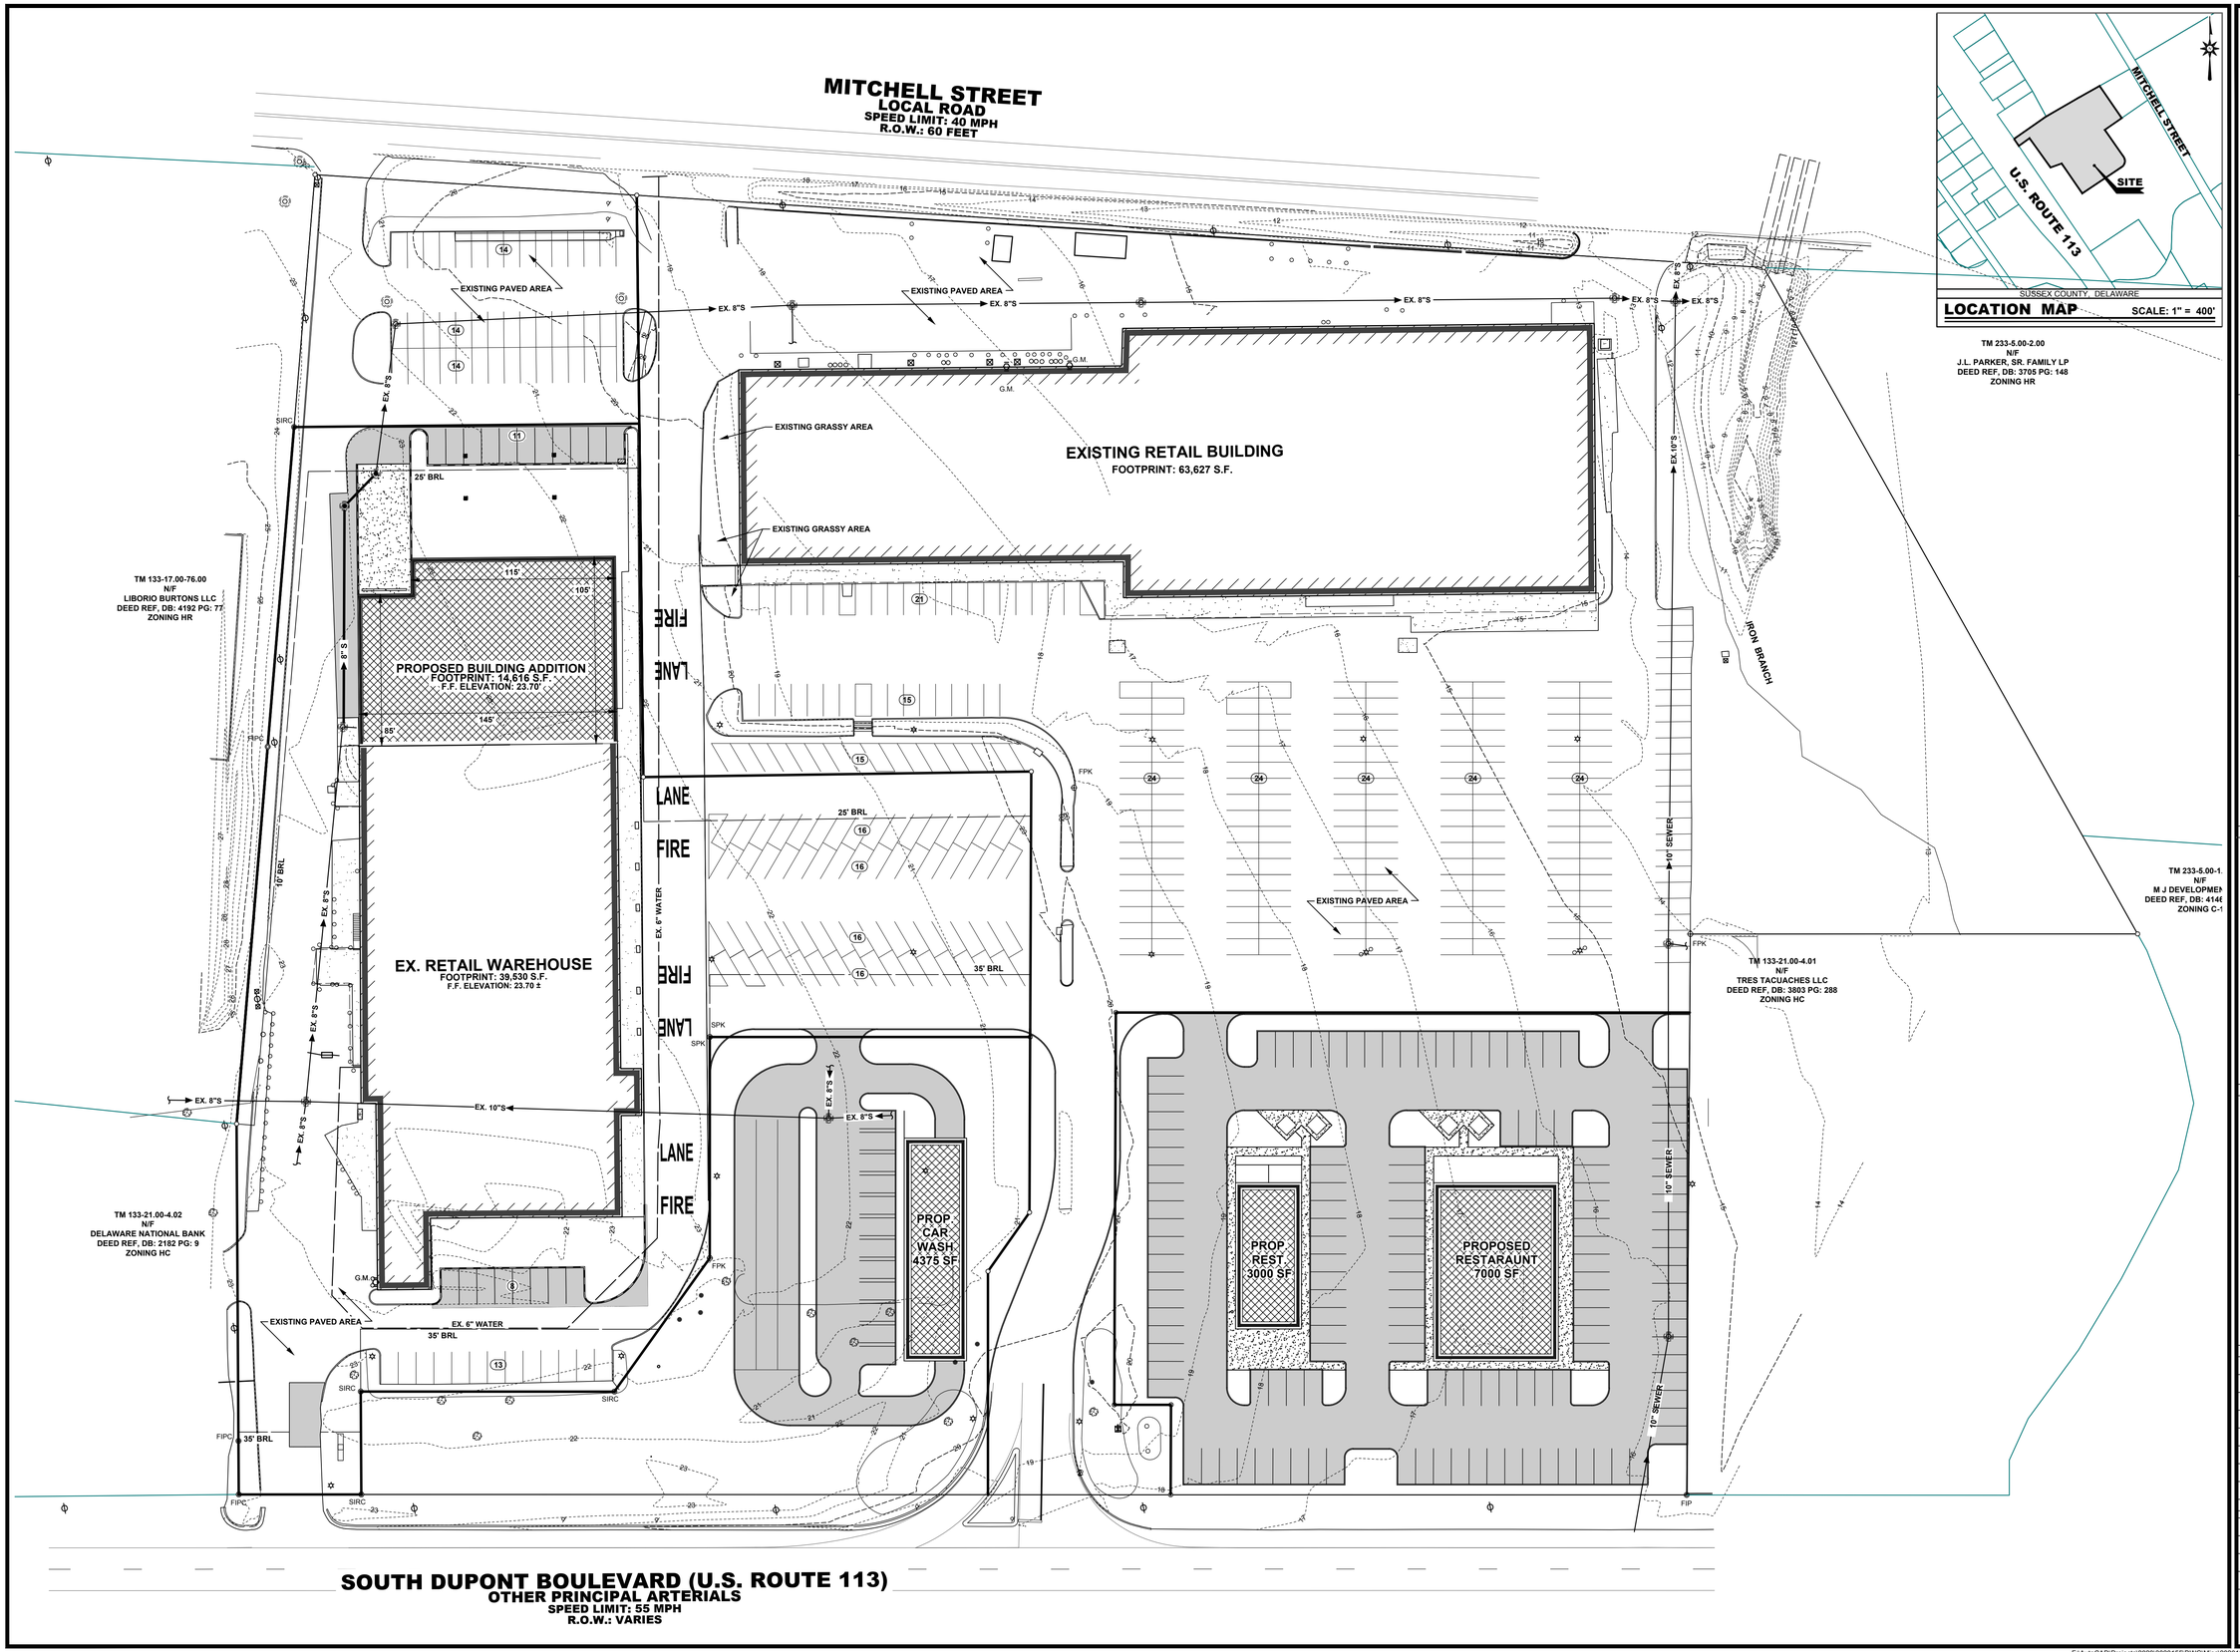

BECKER MORGAN GROUP

ARCHITECTURE
ENGINEERING

Delaware
309 South Governors Avenue
Dover, DE 19904
302.734.7950
The Tower at STAR Campus
100 Discovery Boulevard, Suite 102
Newark, DE 19713
302.369.3700

Maryland
312 West Main Street, Suite 300
Salisbury, MD 21801
410.546.9100

North Carolina
3333 Jaeckle Drive, Suite 120
Wilmington, NC 28403
910.341.7600

www.beckermorgan.com

PROJECT TITLE

MID-SUSSEX SHOPPING CENTER

29859 DUPONT BOULEVARD
MILLSBORO
SUSSEX COUNTY, DE

SHEET TITLE

DEVELOPMENT EXHIBIT

0 20 40 80
SCALE: 1" = 40'

ISSUE BLOCK

MARK	DATE	DESCRIPTION
2	05/01/23	RESUBMISSION TO SUSSEX CONSERVATION DISTRICT
1	08/09/22	SUBMISSION TO SUSSEX CONSERVATION DISTRICT

LAYER STATE: EXHIBIT A

PROJECT NO.: 2020155.02
DATE: 10/28/2022
SCALE: 1" = 40'
DRAWN BY: J.D.M. PROJ. MGR.: C.D.C.

SHEET
1 OF 1

COPYRIGHT 2021

F:\AutoCAD\Projects\2020\2020155\DWG\Misc\202015502-PRELIM-SITE-CONCEPT-FULL.dwg, May 04, 2023 - 11:56am