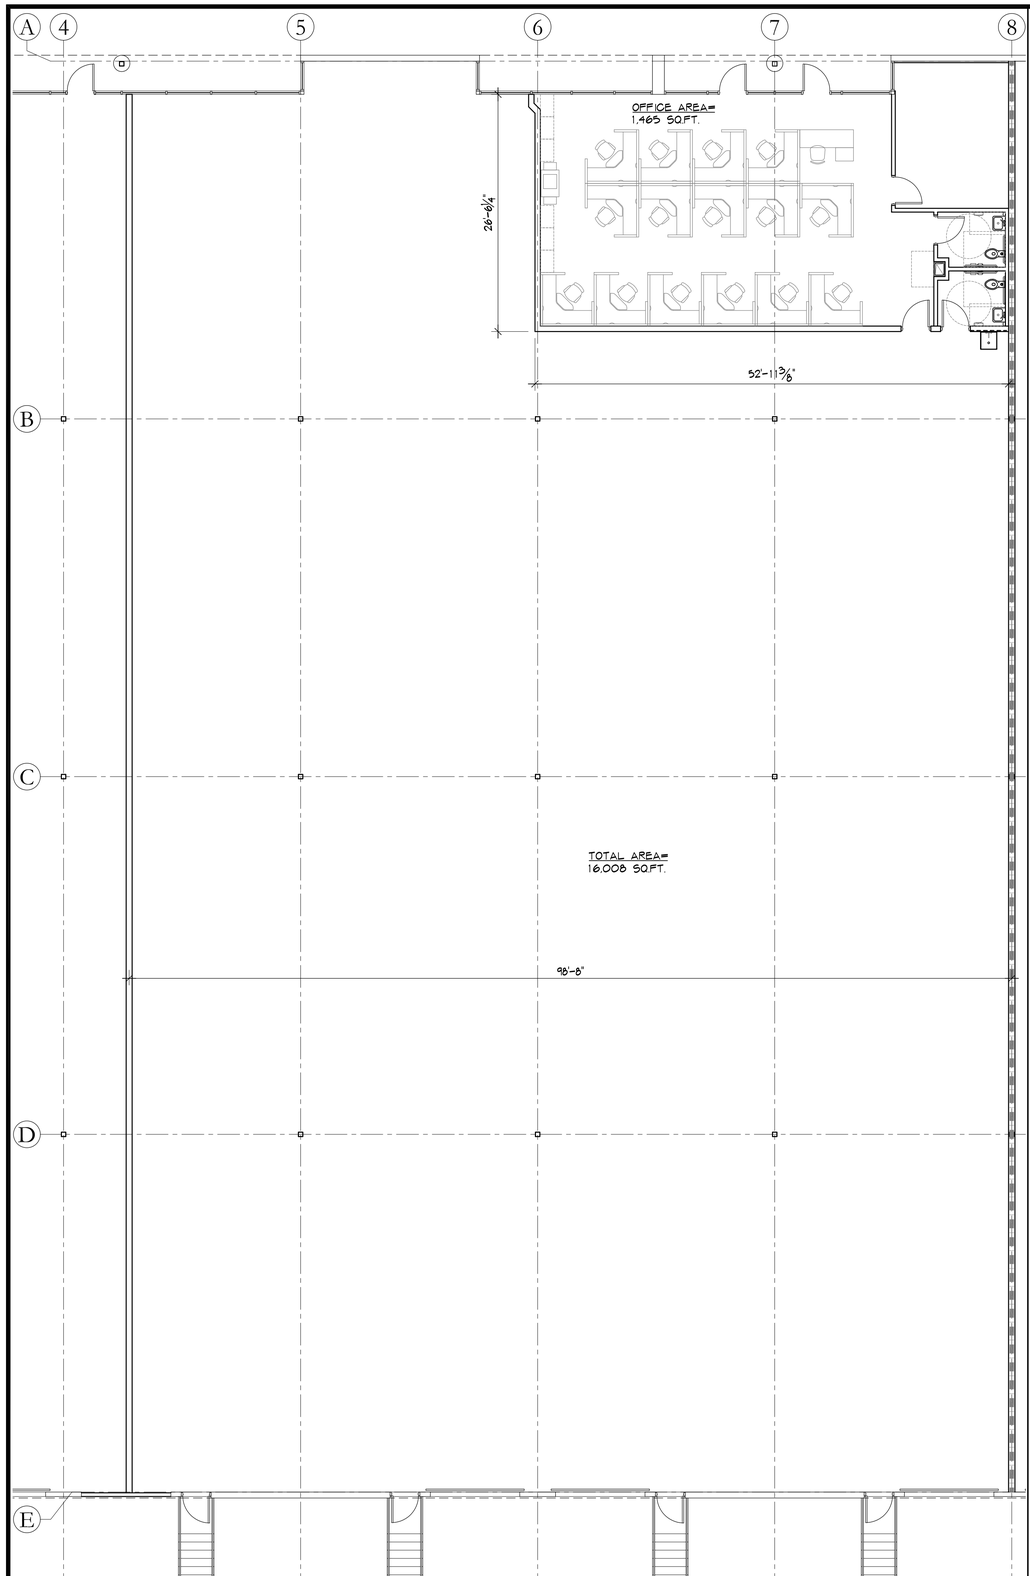

1
1"=20'-0"
OVERALL FLOOR PLAN

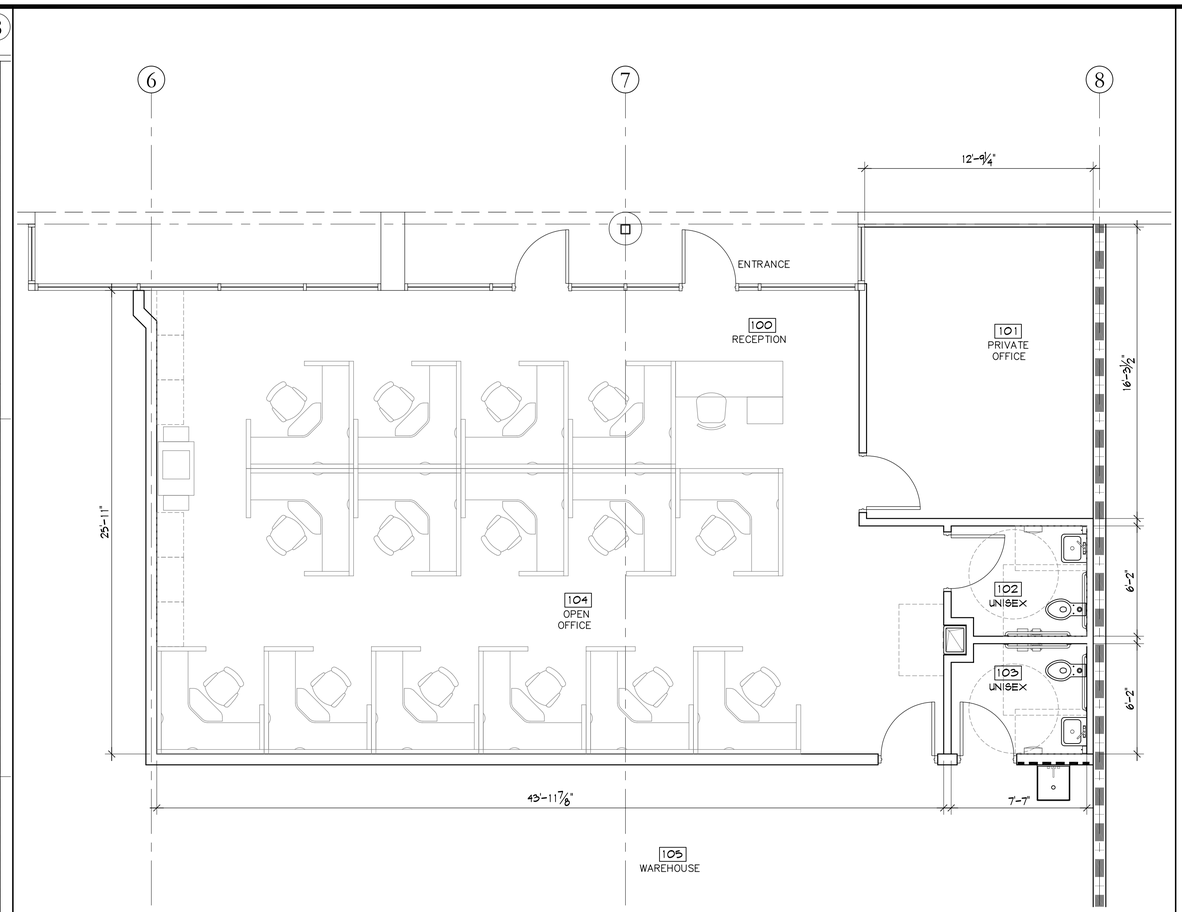

2
3/16"=1'-0"
OFFICE FLOOR PLAN

Spec Office Space

Tenant Improvement in Quorum- Bldg. #4

for KTR Capital Partners
730 South Military Trail
in the City of Deerfield Beach, Florida

NO.	DATE REVISION

ALL DRAWINGS, SPECIFICATIONS AND RELATED DOCUMENTS ARE THE COPYRIGHT PROPERTY OF THE ARCHITECT AND MUST BE RETURNED UPON REQUEST. REPRODUCTION OF DRAWINGS, SPECIFICATIONS AND RELATED DOCUMENTS IN PART OR WHOLE IS FORBIDDEN WITHOUT THE ARCHITECT'S WRITTEN PERMISSION.

CONTRACTOR MUST CHECK AND VERIFY ALL DIMENSIONS

HNM ARCHITECTURE
3330 SOUTH FEDERAL HIGHWAY
SUITE #201
BOYNTON BEACH, FLORIDA 33435
T:561.733.2225 F:561.733.2383
INFO@HNM-ARCHITECTURE.COM

MICHAEL W. HANLON
FL REGISTERED ARCHITECT
REGISTRATION NO. AR0017270

ISSUED DATE: 2010-04-23	DRAWN BY: MWH
DATE PRINTED: 2011-03-17	CHECKED BY: AR
SCALE: AS NOTED	HNM PROJECT NO. 10-028

TITLE:
OVERALL AND
OFFICE FLOOR
PLANS "A"- 1,465 SF

DRAWING NO.
A-1.0