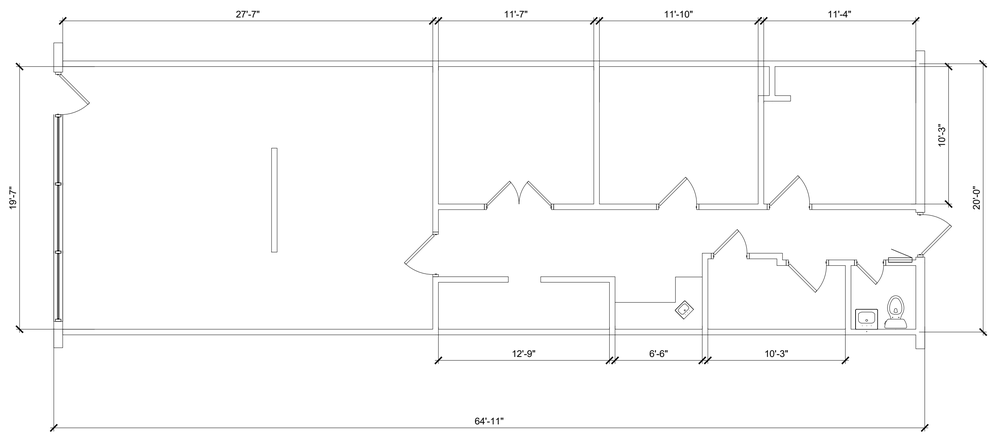

1,300 s.f. approx. total

5 FLOOR PLAN

SCALE: 3/16"=1'-0"

COPYRIGHT 2025

Juan A. Olaya
T: 561.827.6250
jaoconsultinginc@gmail.com

Existing layout for:

3280

3280 University Dr.
Miramar, Fl.

Client:
Longpoint
13218 W. Broward Blvd.
Plantation, Fl. 33325

No.	Description	Date

Project number	25014.35
Date	29 July 2025
Drawn by	JAO
Checked by	ANS-JAO

Floor Plan