Building A

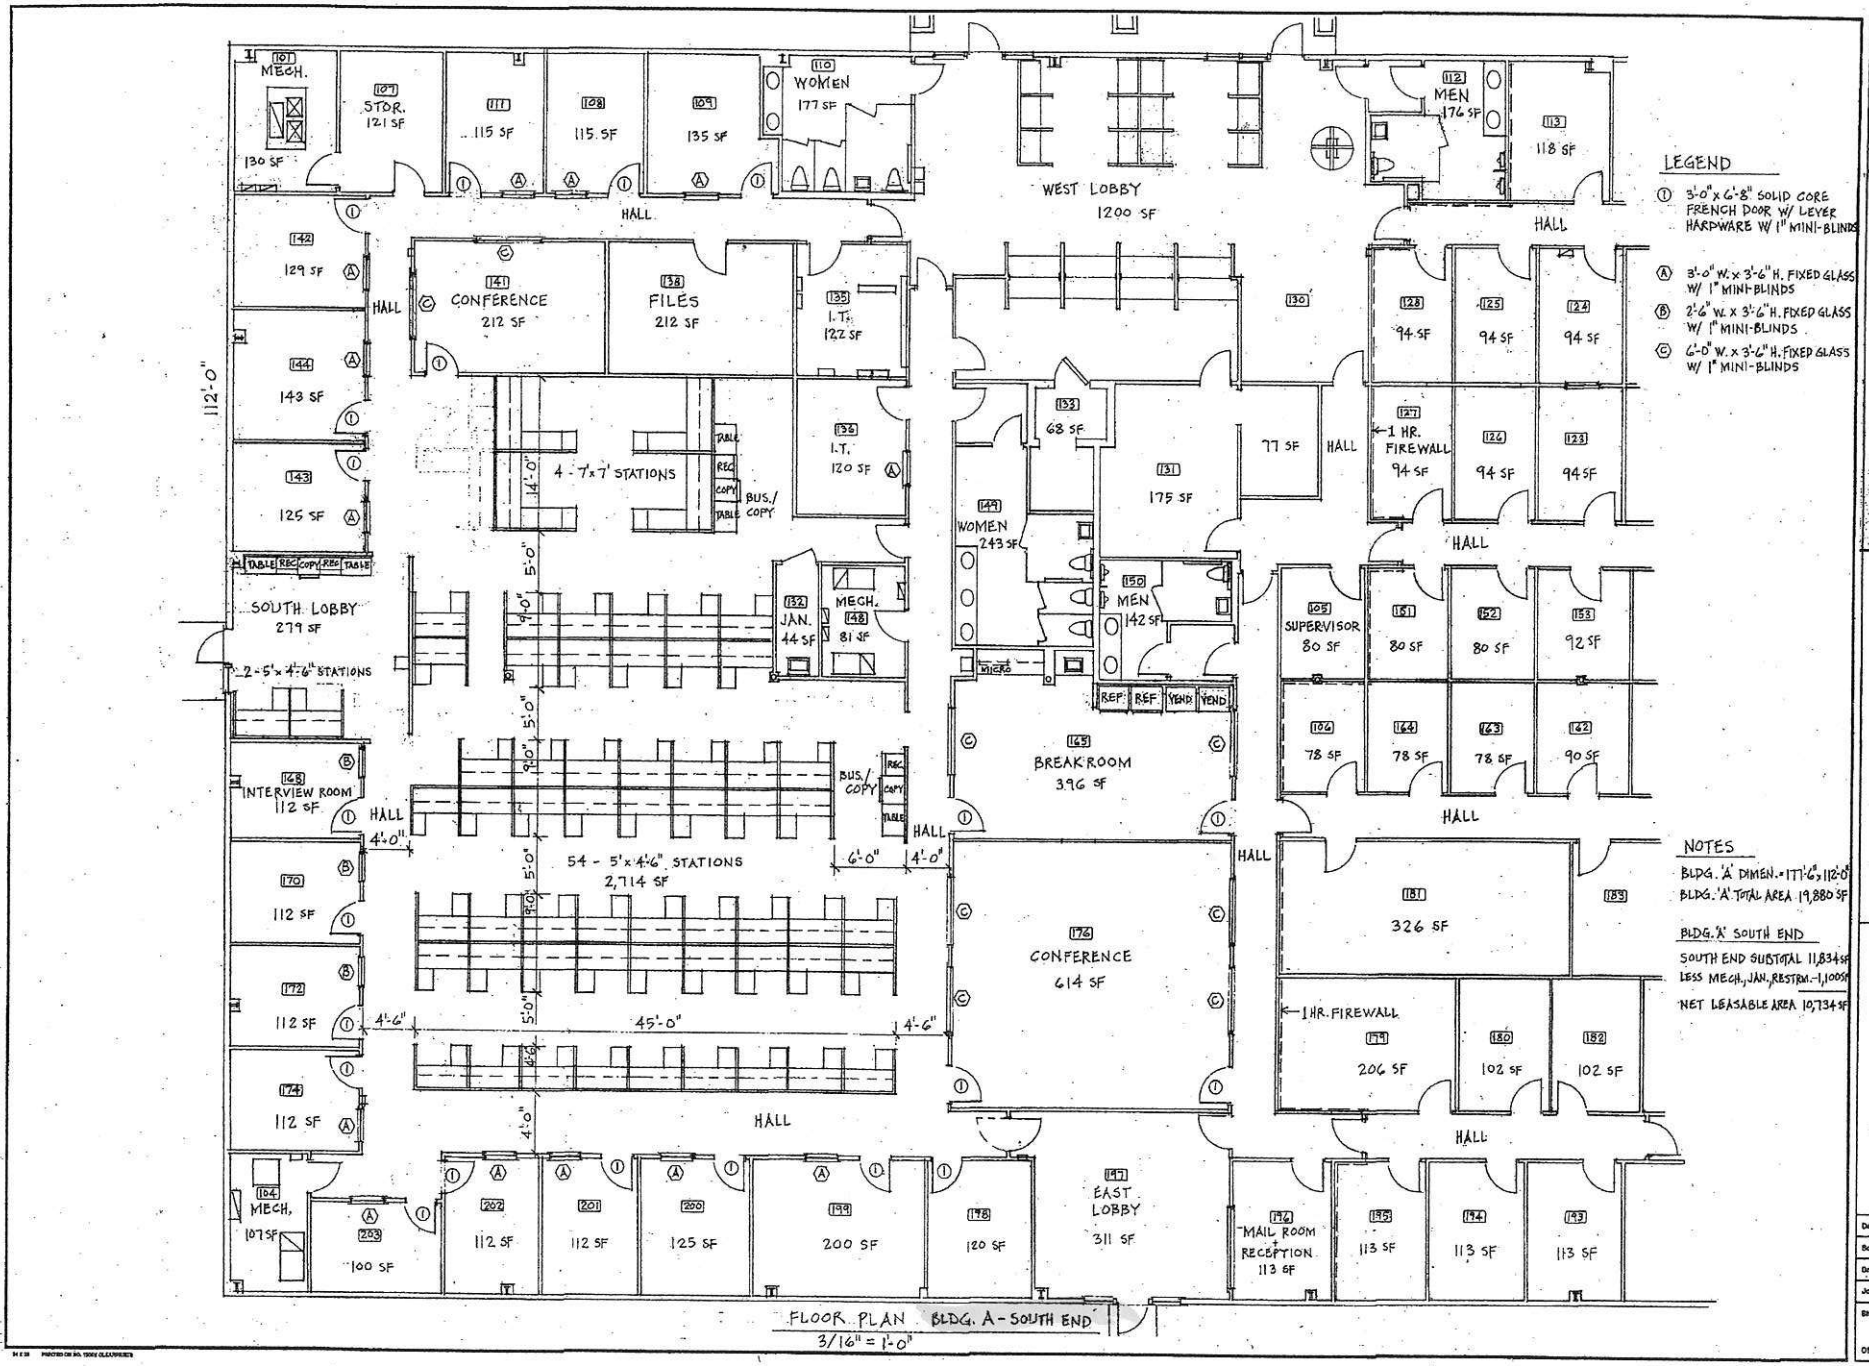

FLOOR PLAN BLDG. A - SOUTH END
3/16" = 1'-0"

LEGEND

1. 3'-0" x 6'-8" SOLID CORE FRENCH DOOR W/ LEVER HARDWARE W/ 1" MINI-BLINDS
- (A) 3'-0" W. x 3'-6" H. FIXED GLASS W/ 1" MINI-BLINDS
- (B) 2'-6" W. x 3'-6" H. FIXED GLASS W/ 1" MINI-BLINDS
- (C) 6'-0" W. x 3'-6" H. FIXED GLASS W/ 1" MINI-BLINDS

NOTES

BLDG. 'A' DIMEN. = 177'-6" x 112'-0"
BLDG. 'A' TOTAL AREA 19,880 SF

BLDG. 'A' SOUTH END

SOUTH END SUBTOTAL 11,834 SF
LESS MECH., JAN., RESTRM. - 1,100 SF
NET LEASABLE AREA 10,734 SF

REVISIONS	BY

Robert Zahradnik, AB9010
Architects & Planners
303 Waterwood Drive
Ocala, Florida 34797
352-324-3543
352-324-3209 FAX
ZAHRADNIK & ASSOCIATES

BUILDING A
DEPT. OF CHILDREN AND FAMILIES
1300 DUNCAN DRIVE, TAVARES, FLORIDA 32778

FLOOR PLAN - SOUTH END

Date 6-14-10
Scale
Drawn
Job
Sheet
Of Sheets