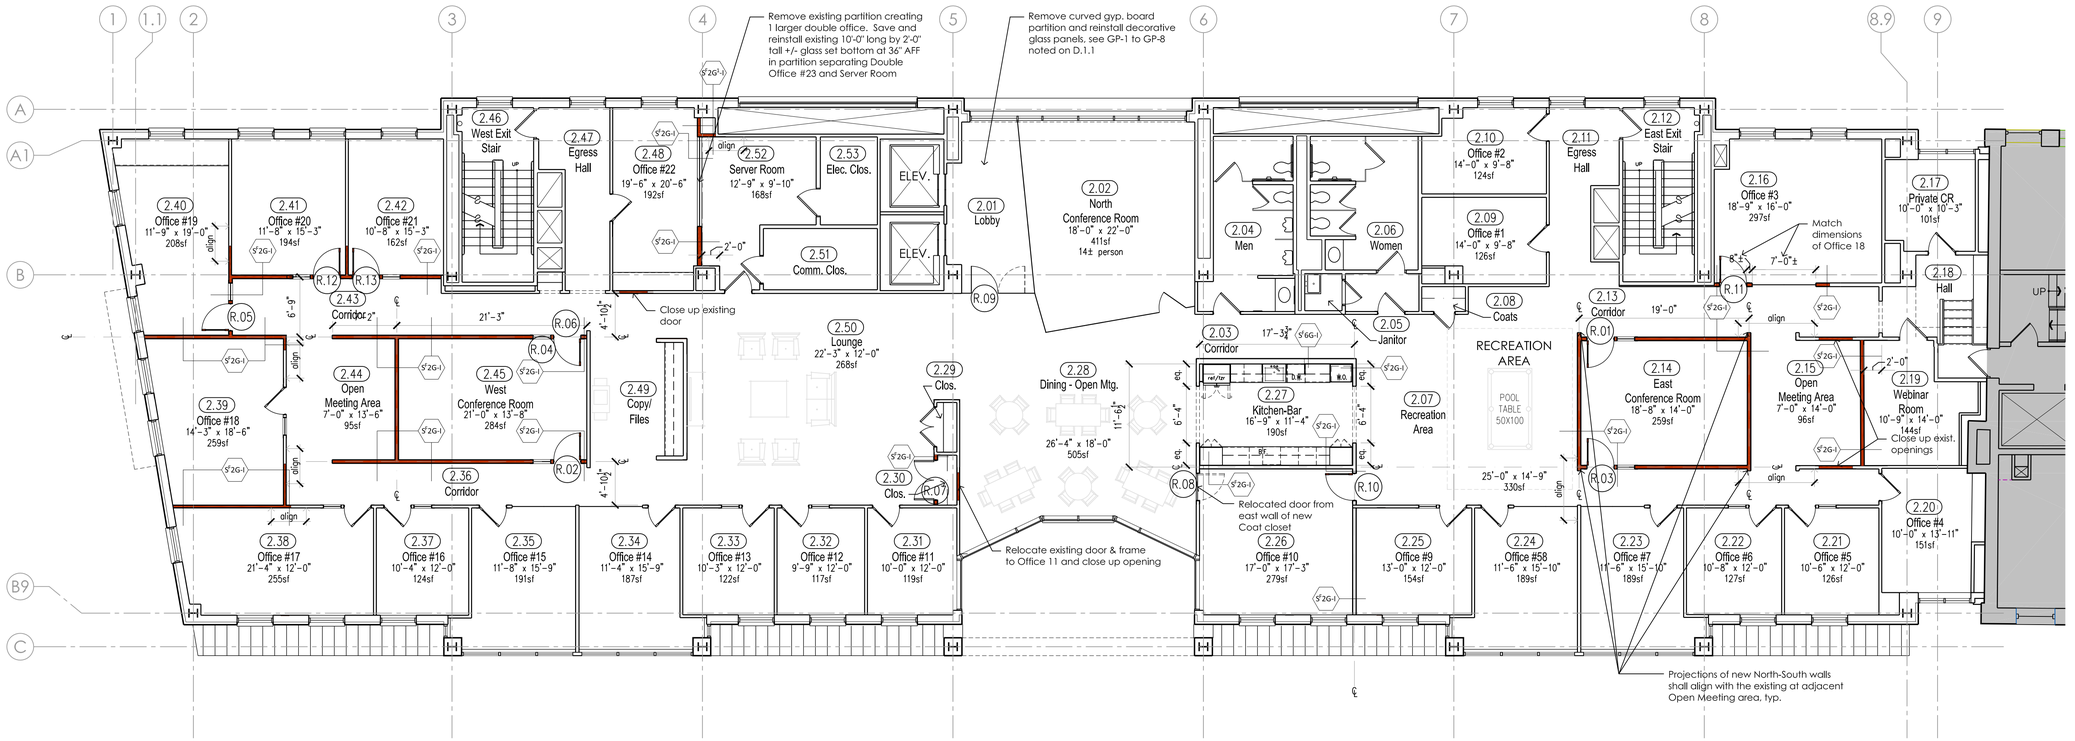

LEGEND:

- Existing to Remain
- Existing to be Demolished
- Existing Door to Remain
- Proposed New
- Proposed New or Relocated Door

1 / A.1.1 2ND FLOOR PLAN

SCALE: 1/8"=1'-0"

plan north

0 1'-0" 4' 8' 12'

GENERAL NOTES

1. GC to coordinate alarm/control of door lock for Door R.09 with Tenant's Office Manager.
2. All kitchen cabinetry shall be provided by Tenant, installed by GC.
3. Existing ceiling grid has not been field measured and no ceiling devices including but not limited to HVAC registers, lighting, fire alarm devices or sprinkler heads have been located.

PILOT HOUSE PROPERTIES

2nd FLOOR RENOVATIONS for NORTHFIELD INFORMATION SERVICES

2 ATLANTIC AVENUE
BOSTON
MASSACHUSETTS
02110

DSK Dewing Schmid Kearns
ARCHITECTS + PLANNERS

Suite 200B
30 Monument Square
Concord, MA 01742
978.371.7500

280 Elm Street
South Dartmouth
MA 02748
508.999.0440

www.dskap.com

PROGRESS PRINT
* Not For Construction *
2.10.16 RJD
DSK Dewing Schmid Kearns ARCHITECTS + PLANNERS

No.	Date	Revision	By

No.	Date	Issued to	By
1	16-02-10	GC for Construction	RJD

Title
PLANS:
2 Atlantic Avenue
2nd Floor Plan

Date	10 Feb. 16
Scale	1/8"=1'-0"
Job No.	1540.00
Drawn By	RJD

A.1.1

for construction