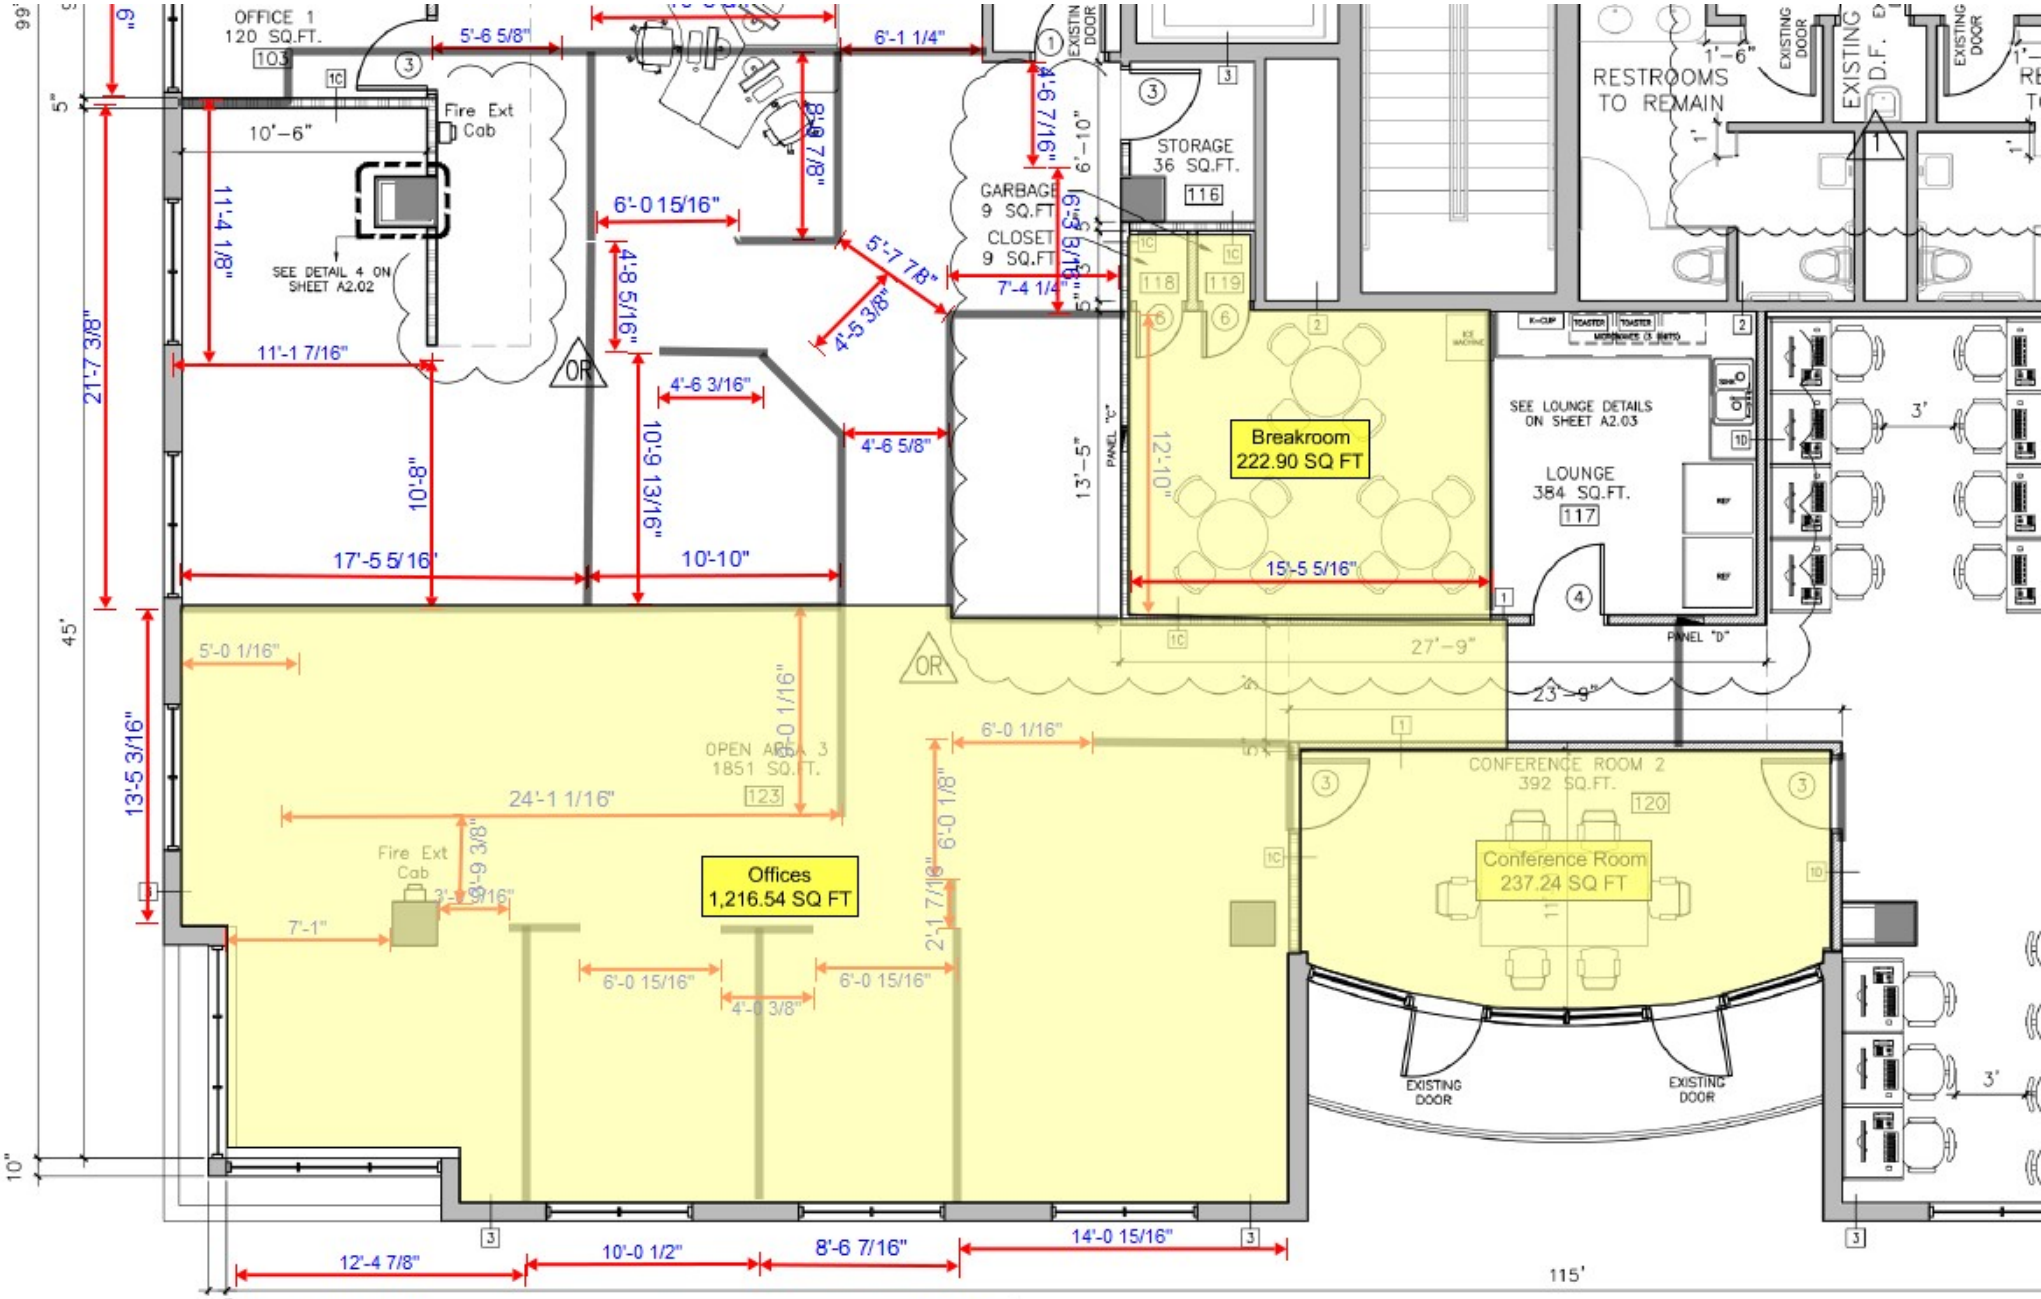

Existing Wall	36.9 FT
Proposed Wall 12'	161.6 FT
Low 4' Wall	42.3 FT
Breakroom	222.9 SQ FT
Conference Room	237.2 SQ FT
Offices	1216.5 SQ FT

PROPOSED FLOOR PLAN

SCALE: 1/8"=1'-0"