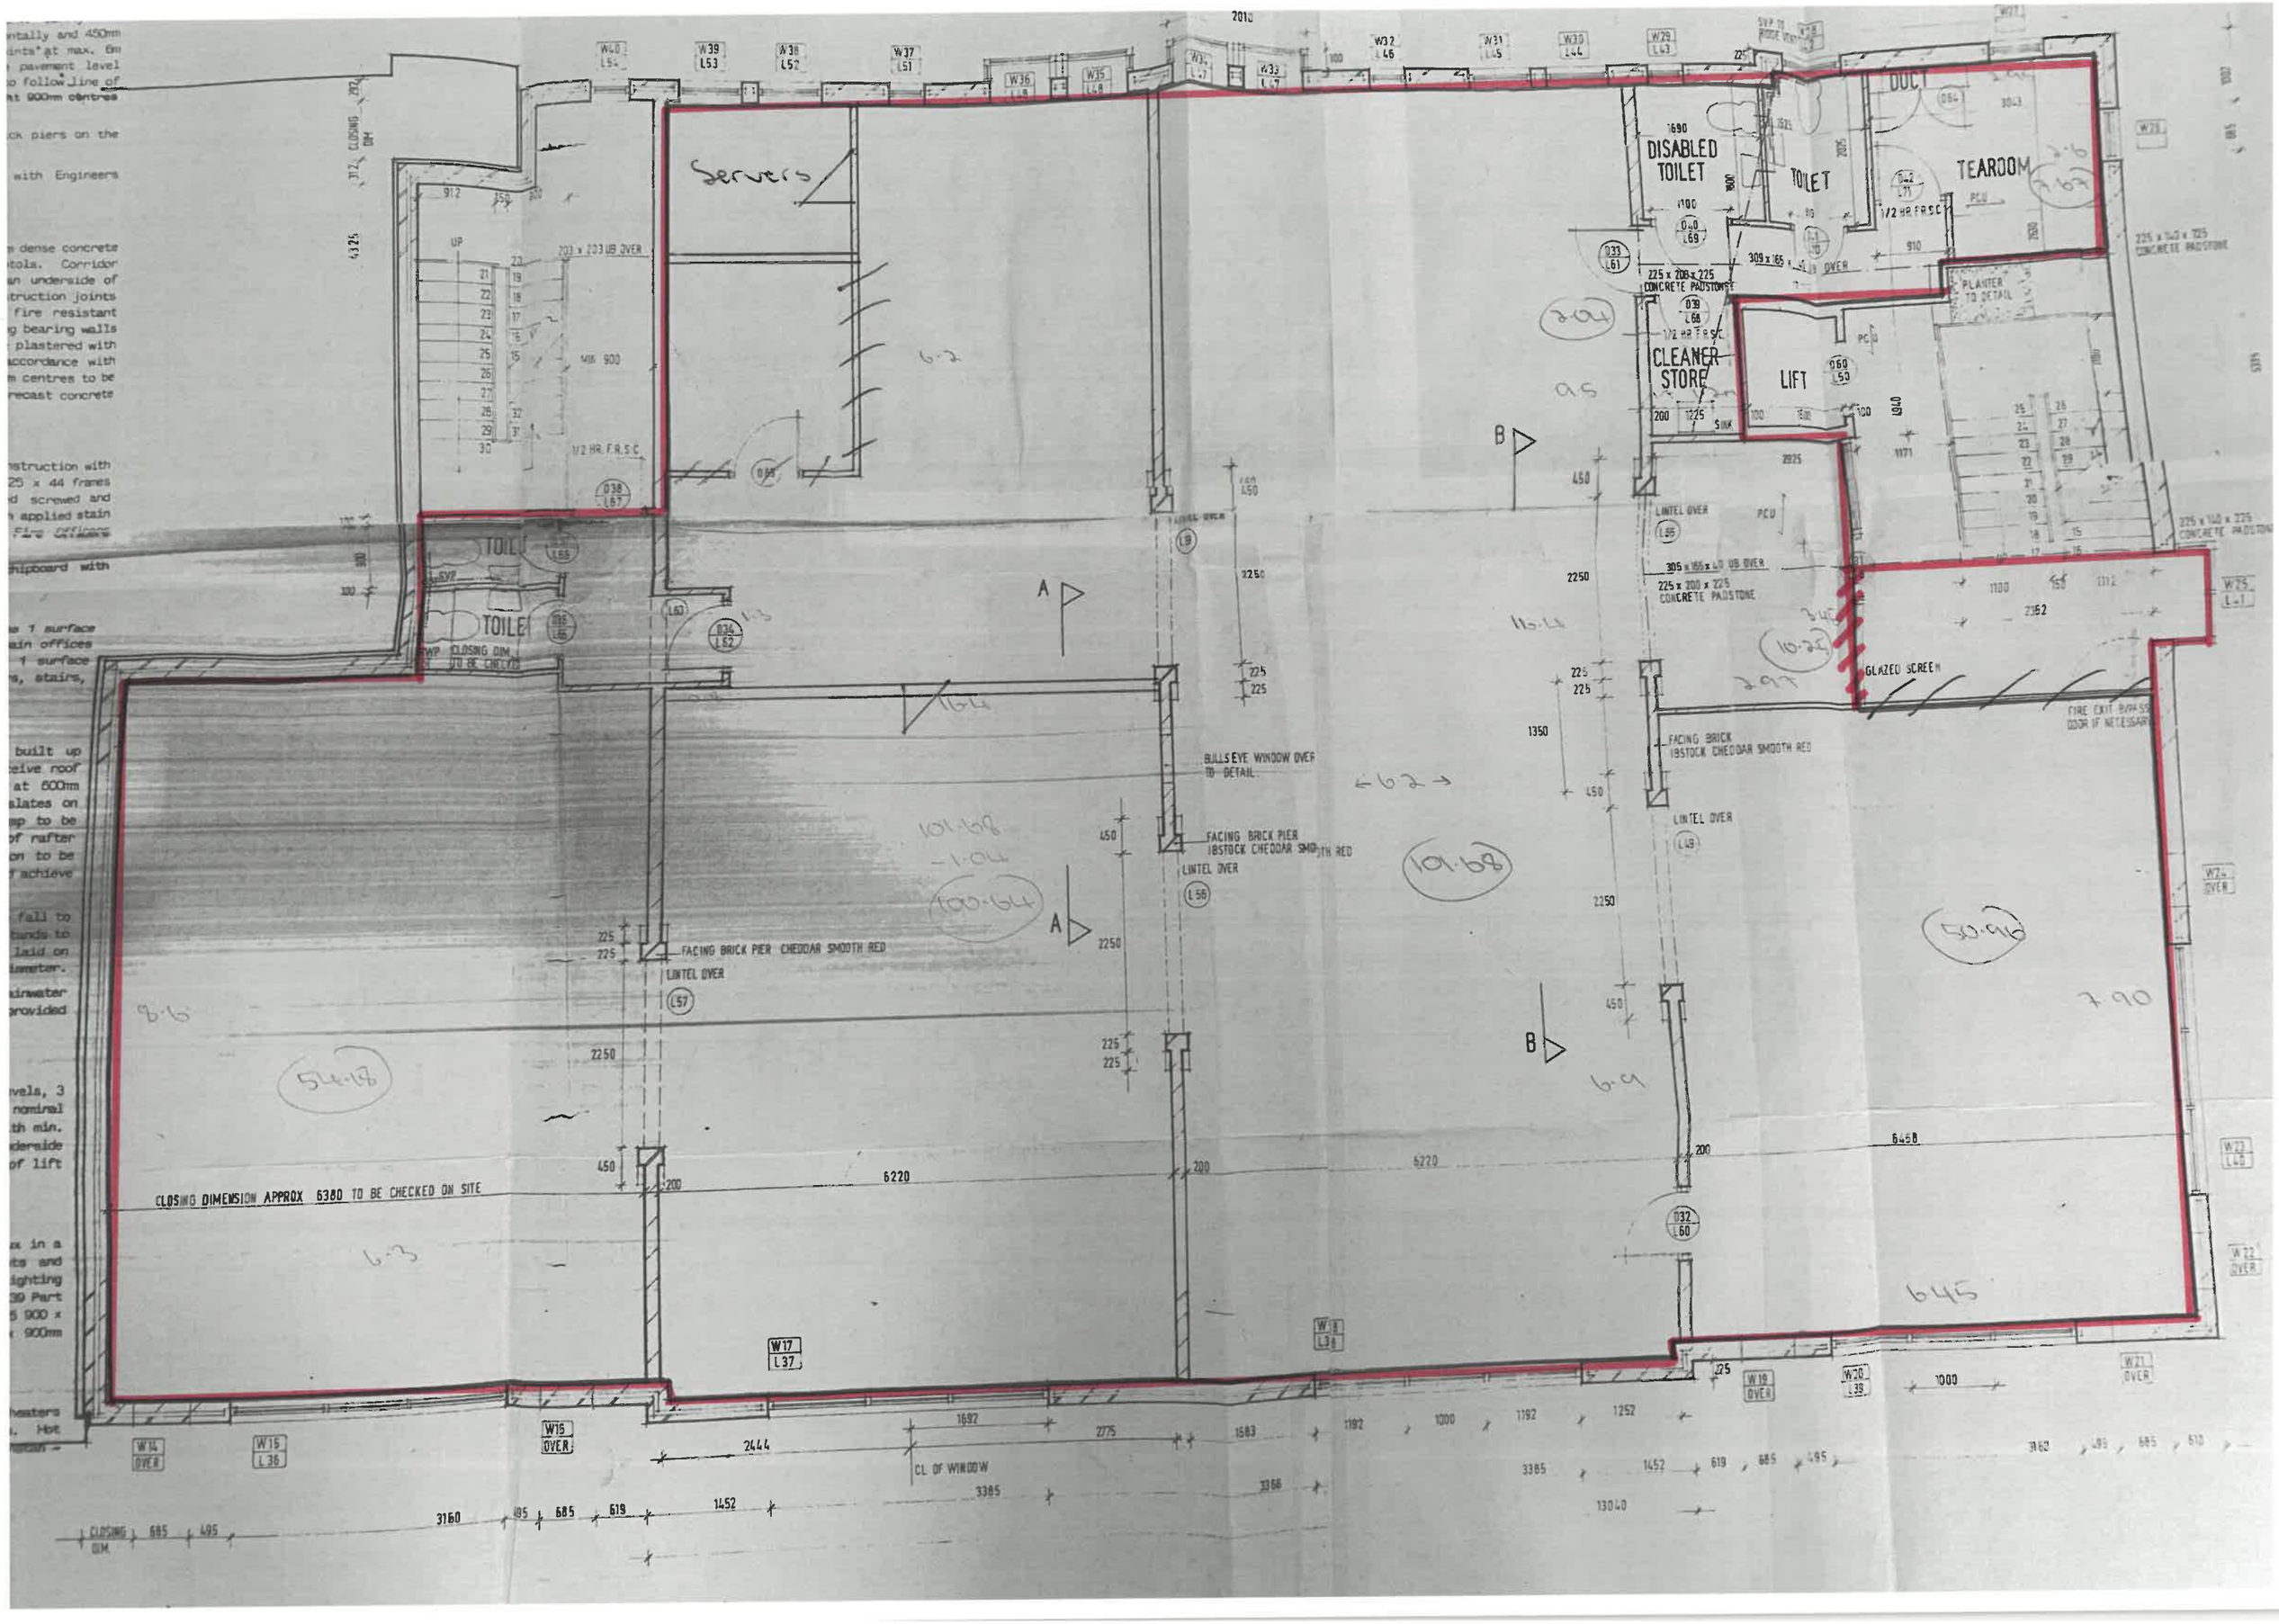
Servers
DISABLED TOILET
TOILET
TEAROOM
DUCT
CLEANER STORE
LIFT
PLANTER TO DETAIL
GLAZED SCREEN
FACING BRICK 1BSTOCK CHEDDAR SMOOTH RED
LINTEL OVER
BULLSEYE WINDOW OVER TO DETAIL
FACING BRICK PIER 1BSTOCK CHEDDAR SMOOTH RED
CLOSING DIMENSION APPROX 6380 TO BE CHECKED ON SITE
CL OF WINDOW
225 x 140 x 225 CONCRETE PAVISTONE
225 x 200 x 225 CONCRETE PAVISTONE
305 x 165 x 40 UB OVER
203 x 203 UB OVER
1/2 HR F.R.S.C
FIRE EXIT DOOR IF NECESSARY