PR	ITEM	QTY	SOURCE	DESCRIPTION
	1	1	IMC TEDDY	HAND SINK
<varies>	1.1	3	BY OWNER	SOAP & TOWEL DISPENSER
	2	1	METRO	STEM CASTER CART
(VEND)	5	1	HOSHIZAKI	WATER FILTRATION SYSTEM
	5.1	1	FABRICATOR	FILTER ASSEMBLY GUARD
(VEND)	6	1	HOSHIZAKI	ICE MAKER, CUBE-STYLE
(VEND)	7	1	HOSHIZAKI	ICE BIN FOR ICE MACHINES
(SMWRS)	7.1	1	SAN JAMAR	ICE SCOOP HOLDER
	8	1	ADVANCE TABCO	SLANTED RACK SHELF
	9	1	ADVANCE TABCO	SOIL DISH TABLE
	10	1	T&S BRASS	PRE-RINSE FAUCET ASSEMBLY
(VEND)	12	1	ECOLAB	DISHWASHER, DOOR TYPE
	16	1	ADVANCE TABCO	DISHTABLE, WITH POTSINKS
	17	1	ADVANCE TABCO	WALL SHELF W/ POT RACK
<varies>	18	4	METRO	DRY STORAGE SHELVING (LOT)
	21	2	NEW AGE	BUN PAN RACK, MOBILE
(OWN)	25	1	METRO	WALK-IN SHELVING (LOT)
	26	1	HOSHIZAKI	WATER FILTRATION SYSTEM
	27	2	HOSHIZAKI	ICE MAKER WITH BIN, CUBE-STYLE
	28	2	GLASTENDER	<varies>
	30	1	FABRICATOR	DRINK RAIL
	31	1	GLASTENDER	UNDERBAR BOTTLE DISPLAY UNIT
	32	1	GLASTENDER	MIXOLOGY UNIT
(VEND)	35	1	ECOLAB	DISHWASHER, UNDERCOUNTER
	36	1	GLASTENDER	GLASS FROSTER
	37	1	GLASTENDER	BACKBAR CABINET, REFRIGERATED
(OWN)	38	1	BY OWNER	POS - PRINTER
(OWN)	39	1	BY OWNER	POS - CASH REGISTER
	40	1	GLASTENDER	UNDERBAR DRAIN WORKBOARD UNIT
	41	1	VITAMIX	BLENDER, BAR
	42	1	GLASTENDER	UNDERBAR BLENDER STATION
	45	1	GLASTENDER	UNDERBAR DRY WASTE UNIT
	46	1	GLASTENDER	UNDERBAR HAND SINK
	47	1	GLASTENDER	UNDERBAR DRAIN WORKBOARD UNIT
	48	1	HOSHIZAKI	ICE MAKER WITH BIN, CUBE-STYLE
	49	1	GLASTENDER	UNDERBAR BOTTLE DISPLAY UNIT
	50	1	GLASTENDER	MIXOLOGY UNIT
	51	1	FABRICATOR	DRINK RAIL
	52	1	GLASTENDER	BACKBAR CABINET, REFRIGERATED
(OWN)	55	1	BY OWNER	POS - PRINTER
(OWN)	56	1	BY OWNER	POS - CASH REGISTER
	57	2	<varies>	<varies>
(VEND)	58	1	SCHAERER	WATER FILTER ASSEMBLY
(VEND)	59	1	SCHAERER	ESPRESSO CAPPUCCINO MACHINE
	60	1	BEVERAGE AIR	REFRIGERATOR, UNDERCOUNTER
	61	1	FABRICATOR	BEVERAGE COUNTER
	65	1	BIZERBA	FOOD SLICER, ELECTRIC
	66	1	METRO	WALK-IN SHELVING (LOT)
	67	1	CONTINENTAL	REFRIGERATED COUNTER, WORK TOP
	68	1	ADVANCE TABCO	WALL SHELF
	68.1	1	ADVANCE TABCO	WALL SHELF
	69	2	ADVANCE TABCO	WALL SHELF
	70	1	METRO	WALK-IN SHELVING (LOT)
	71	1	IMC TEDDY	HAND SINK
(OWN)	71.1	1	BY OWNER	SOAP & TOWEL DISPENSER
	74	1	RATIONAL	COMBI OVEN, ELECTRIC
	74.1	1	RATIONAL	WATER FILTRATION SYSTEM
	79	1	ROYAL RANGE OF CALIFORNIA	RANGE, 36" RESTAURANT, GAS
	80	1	ROYAL RANGE OF CALIFORNIA	CHARBROILER, GAS, COUNTERTOP
	81	1	CONTINENTAL	EQUIPMENT STAND, REFRIGERATED BASE
	82	1	ROYAL RANGE OF CALIFORNIA	GRIDDLE, GAS, COUNTERTOP
	85	1	ROYAL RANGE OF CALIFORNIA	SALAMANDER BROILER, GAS
	86	2	PITCO	FRYER, GAS
	87	1	CAPTIVE-AIRE	EXHAUST HOOD
	87.1	1	CAPTIVE-AIRE	HOOD CONTROL PANEL
	87.2	1	FABRICATOR	S/S WALL PANELS (LOT)
	88	1	ANSUL	FIRE SUPPRESSION SYSTEM
	91	1	CONTINENTAL	REFRIGERATED COUNTER, SANDWICH / SALAD UNIT
	92	2	CONTINENTAL	FREEZER, REACH-IN
(OWN)	95	1	BY OWNER	POS - PRINTER
	96	2	ADVANCE TABCO	WALL SHELF
	97	1	CONTINENTAL	REFRIGERATED COUNTER, PIZZA PREP TABLE
	100	1	CONTINENTAL	REFRIGERATED COUNTER, SANDWICH / SALAD UNIT
(OWN)	101	1	BY OWNER	POS - PRINTER
	102	2	ADVANCE TABCO	WALL SHELF
	103	1	CONTINENTAL	REFRIGERATED COUNTER, PIZZA PREP TABLE
	104	1	ALTO-SHAAM	WARMING DRAWER
	105	1	ADVANCE TABCO	PREP TABLE
(OWN)	108	1	BY OWNER	POS - PRE CHECK REGISTER
(OWN)	109	1	BY OWNER	POS - PRE CHECK PRINTER
	110	1	METRO	SHELVING, WALL MOUNTED
	111	1	ADVANCE TABCO	MOP SINK
	113	1	ROYAL RANGE OF CALIFORNIA	RANGE, 24" RESTAURANT, GAS
	117	1	AMERIKOOLER	WALK-IN COOLER
	118	1	METRO	DRY STORAGE SHELVING (LOT)
	119	1	MOTAK	DRY STORAGE SHELVING (LOT)
	120	1	BOHN	TOP MOUNT REFRIGERATION SYSTEM
	131	10	BY OWNER	SOAP & TOWEL DISPENSER
	112	1	L & Y	CUSTOM-MADE GAS WOK RANGE

EQUIPMENT SCHEDULE

DOOR SCHEDULE

MARK	LOCATION	WIDTH	TYPE COMMENTS	HEIGHT	MATERIAL	THICKNESS	FRAME MATERIAL	FINISH	CONSTRUCTION TYPE	REMARK
101	WOMEN'S	4'0"	A	8'4"	METAL	0" - 1 3/4"	METAL	PAINTED	HOLLOW METAL	1 DOOR @ 36" - PLUS FRAME
102	MEN'S	4'0"	A	8'4"	METAL	0" - 1 3/4"	METAL	PAINTED	HOLLOW METAL	1 DOOR @ 36" - PLUS FRAME

DOOR HARDWARE SCHEDULE

DOOR NO.	HINGE	PASSAGE	WALL STOP	FLOOR STOP	SILENCER	CLOSER	HC THRESHOLD
101	●	●		●	●	●	●
102	●	●			●	●	●
103	●	●				●	●

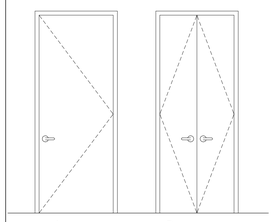

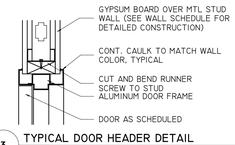

3 TYPICAL DOOR HEADER DETAIL
1 1/2" = 1'-0"

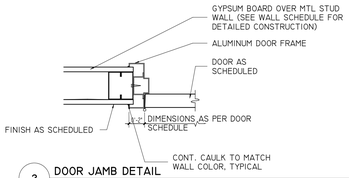

2 DOOR JAMB DETAIL
1 1/2" = 1'-0"

FINISH SCHEDULE

ROOM NAME	FLOOR: SEALED CONCRETE	FLOOR: QUARRY TILE	FLOOR: CERAMIC TILE	FLOOR: WOOD	FLOOR: VINYL	BASE: CERAMIC TILE	BASE: FRP	BASE: METAL PANEL	BASE: QUARRY TILE	WALL: PAINTED GYP. WALLBOARD	WALL: FRP /EPOXY PAINT	WALL: FRP/CERAMIC TILE	WALL: METAL PANEL	WALL: STAINLESS STEEL	CEILING: 2'X2' VINYL COATED A.C.T.	CEILING: 2'X2' ACOUSTIC TILE	CEILING: GYPSUM BOARD	CEILING: EXPOSED STRUCTURE PAINTED
SEATING AREA	○									○								
BAR	○									○							○	
KITCHEN	○									○					○			
MEN	○					○				○		○					○	
WOMEN	○					○				○		○					○	
MOP CLOSET	○																	

SCHEDULES & DETAILS

WALL LEGEND

- NEW 3 5/8" - 25 ga. MTL. STUDS @ 16" O.C. 5/8" GYP. BD. EA. SIDE. PROVIDE 5/8" DUROCK BOARD AT WET AREAS AND "MOISTURE RESISTANT GREENBOARD AT AREAS SUBJECT TO MOISTURE (BATHROOMS.).
- NEW 6" - 25 ga. MTL. STUDS @ 16" O.C. 5/8" GYP. BD. EA. SIDE. PROVIDE 5/8" DUROCK BOARD AT WET AREAS AND "MOISTURE RESISTANT GREENBOARD AT AREAS SUBJECT TO MOISTURE (BATHROOMS.).
- EXISTING 8" C.M.U. WALL - UNDER MASTER PERMIT FOR WHOLE BUILDING
- EXISTING POUR-IN-PLACE CONCRETE WALL - UNDER MASTER PERMIT FOR WHOLE BUILDING

NOTES:

1.- MILLWORK BY OWNER
2.- SEE SHEET A-103 FOR SPECIAL CONDITIONS & WALL REQUIREMENTS
3.- SEE SHEET A-103 FOR DETAILS

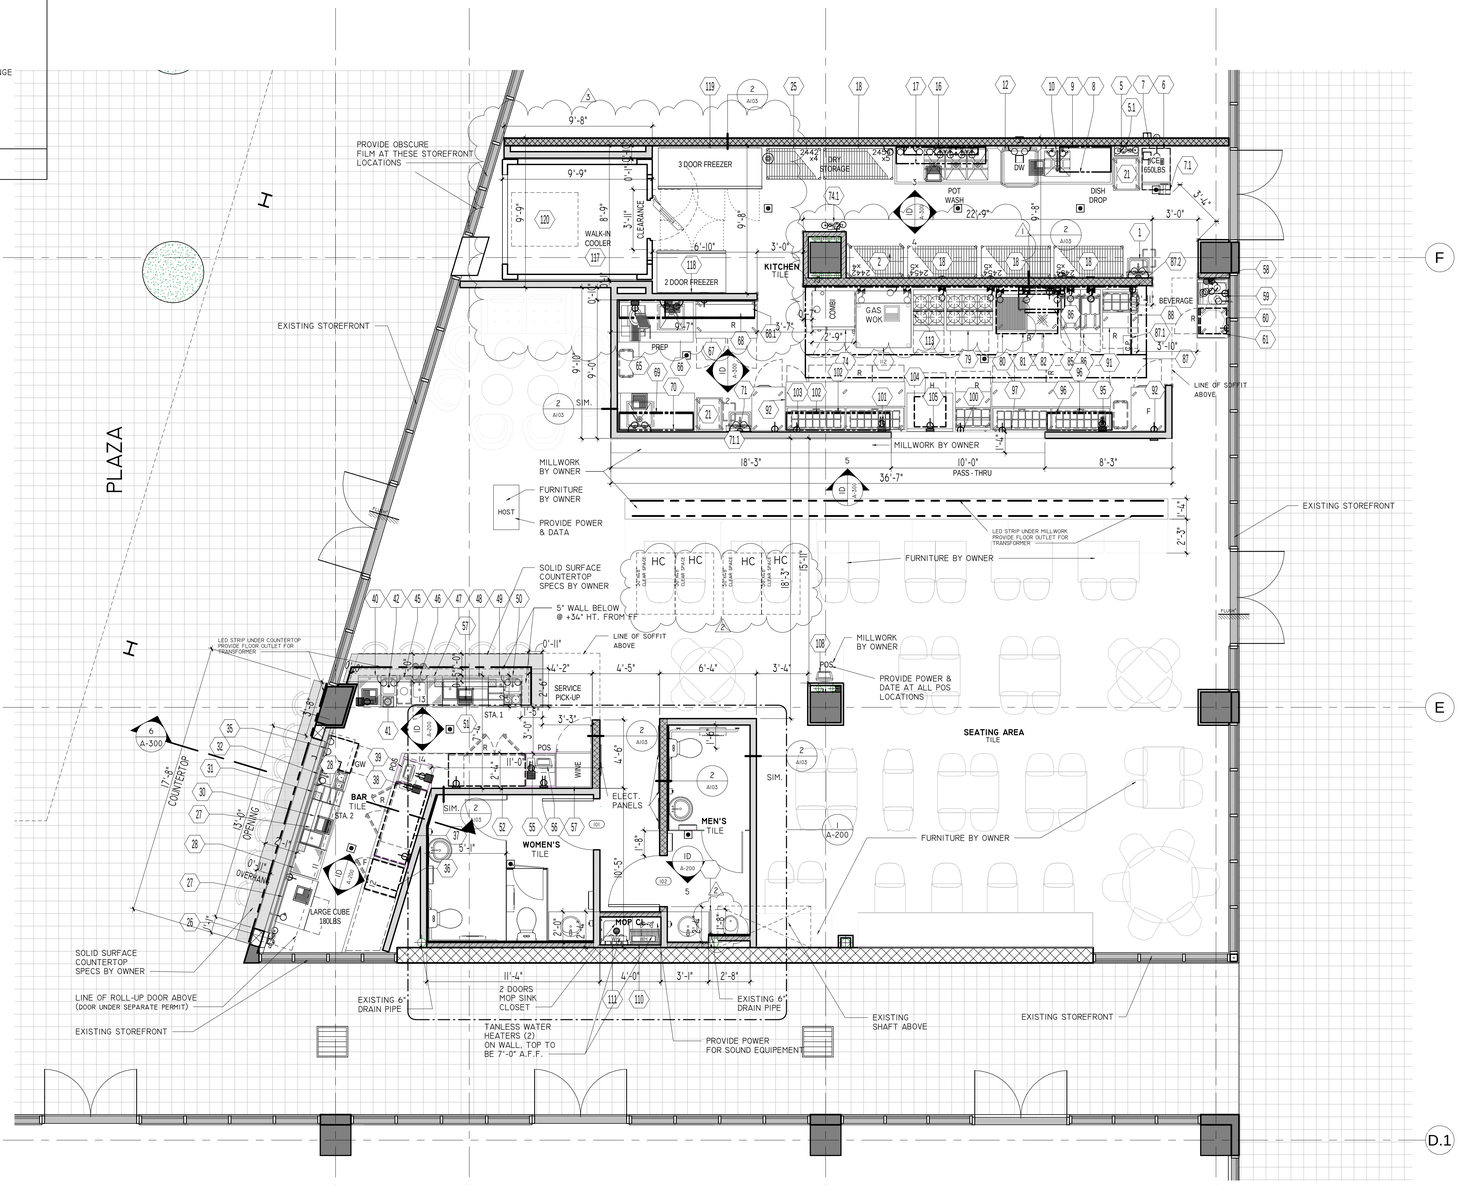

1 RKB - GROUND FLOOR PLAN
1/4" = 1'-0"

SDH_STUDIO
ARCHITECTURE • DESIGN
AA26002883
18200 NE 19TH Ave, Suite 100
North Miami Beach, FL 33162
(305).501.5013
INFO@SDHSTUDIO.COM
STEPHANIE D. DE HALFEN ARCHITECT P.A.
ARCH.REG#:99155

ATTAR

601 N. FEDERAL HWY
SUITE 103
HALLANDALE BEACH, FL
33009

ATLANTIC VILLAGE 3, LLC

Stephanie Dornbusch de Halfen
Digitally signed by Stephanie Dornbusch de Halfen
DN: cn=Stephanie Dornbusch de Halfen, c=US, o=SDH Studio
Reason: I am the author of this document
Location:
Date: 2023-03-29 11:33:04-00

STATE OF FLORIDA
Stephanie Dornbusch de Halfen
AR99155
REGISTERED ARCHITECT
SEAL

NOTES/COMMENTS

REVISIONS / SUBMISSIONS

1	CLIENT REV.	6-7-22
2	CITY COMMENTS	8-26-22
3	CLIENT REV	10-25-22

ATTAR - GROUND FLOOR PLAN

ALL DRAWINGS AND WRITTEN MATERIAL APPEARING HEREIN CONSTITUTE THE ORIGINAL AND UNPUBLISHED WORK OF SDH STUDIO, AND MAY NOT BE DUPLICATED, USED, OR DISCLOSED WITHOUT THE EXPRESS WRITTEN CONSENT OF STEPHANIE D. HALFEN

DRAWN BY: SDH
CHECKED BY: RB
INITIAL DRAWING RELEASE DATE: 6/3/2021

A-101