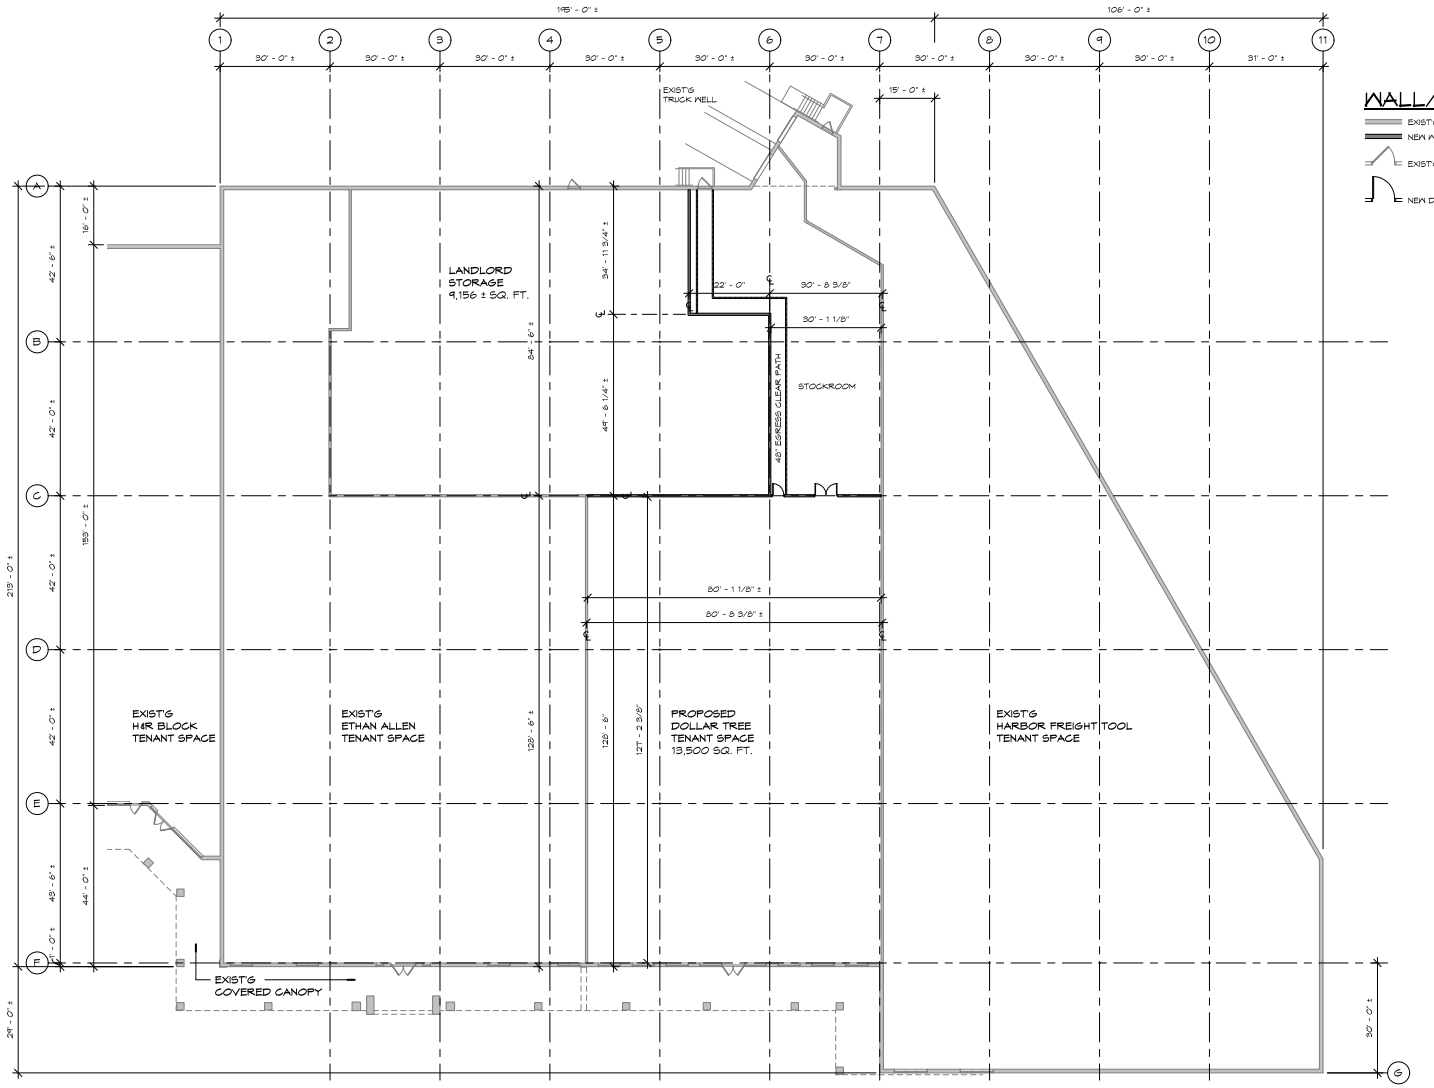

WALL/DOOR LEGEND:

- EXIST'G WALL
- NEW WALL
- EXIST'G DOOR TO REMAIN
- NEW DOOR

PROPOSED TENANT FLOOR PLAN

SCALE: 1/16" = 1'-0"

NORTH

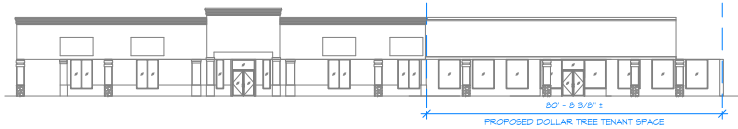

EXISTING CANOPY ELEVATION

SCALE: 1/16" = 1'-0"

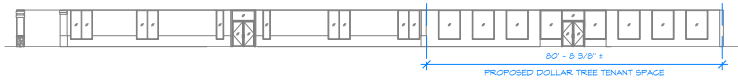

EXISTING STOREFRONT ELEVATION

SCALE: 1/16" = 1'-0"

© 2024 TISEO ARCHITECTS, INC.
NOTICE: THIS DRAWING AND THE DESIGN ARE THE PROPERTY OF THE ARCHITECT AND NO ALTERATIONS OR TRANSFERS OF WORK ARE PERMITTED UNLESS WRITTEN APPROVAL IS GRANTED BY TISEO ARCHITECTS, INC. VIOLATORS WILL BE PROSECUTED TO THE FULLEST EXTENT OF THE LAW.
NOTE: DO NOT SCALE PRINTS, USE ONLY FIGURED DIMENSIONS.

Tiseo Architects, Inc.

19815 Farmington Road
Livonia, Michigan
48152-1444

248.888.1300
fax 248.888.1313
www.tiseo.com

Proposed Dollar Tree Tenant Space

Lafayette Plaza Shopping Center
Portsmouth, NH

Drawn by: Kimberly Lapinski
Checked by: Benedetto Tiseo

Seal / Signature

Date

Issued for:	Date:
OWNERS REVIEW	30 SEP 2024
OWNERS REVIEW (REVISED)	30 SEP 2024
OWNERS REVIEW	08 OCT 2024

NOT FOR CONSTRUCTION

PROPOSED DOLLAR TREE TENANT SPACE

Project No. **22008**

Sheet No. **P2**

Date Printed:

10/8/2024 11:46:26 AM T:\Proj\2022\22008 Big Lots & Elder Arbor - Lafayette Plaza (Portsmouth, NH)\Preliminary\22008 - Sept 2024.rvt