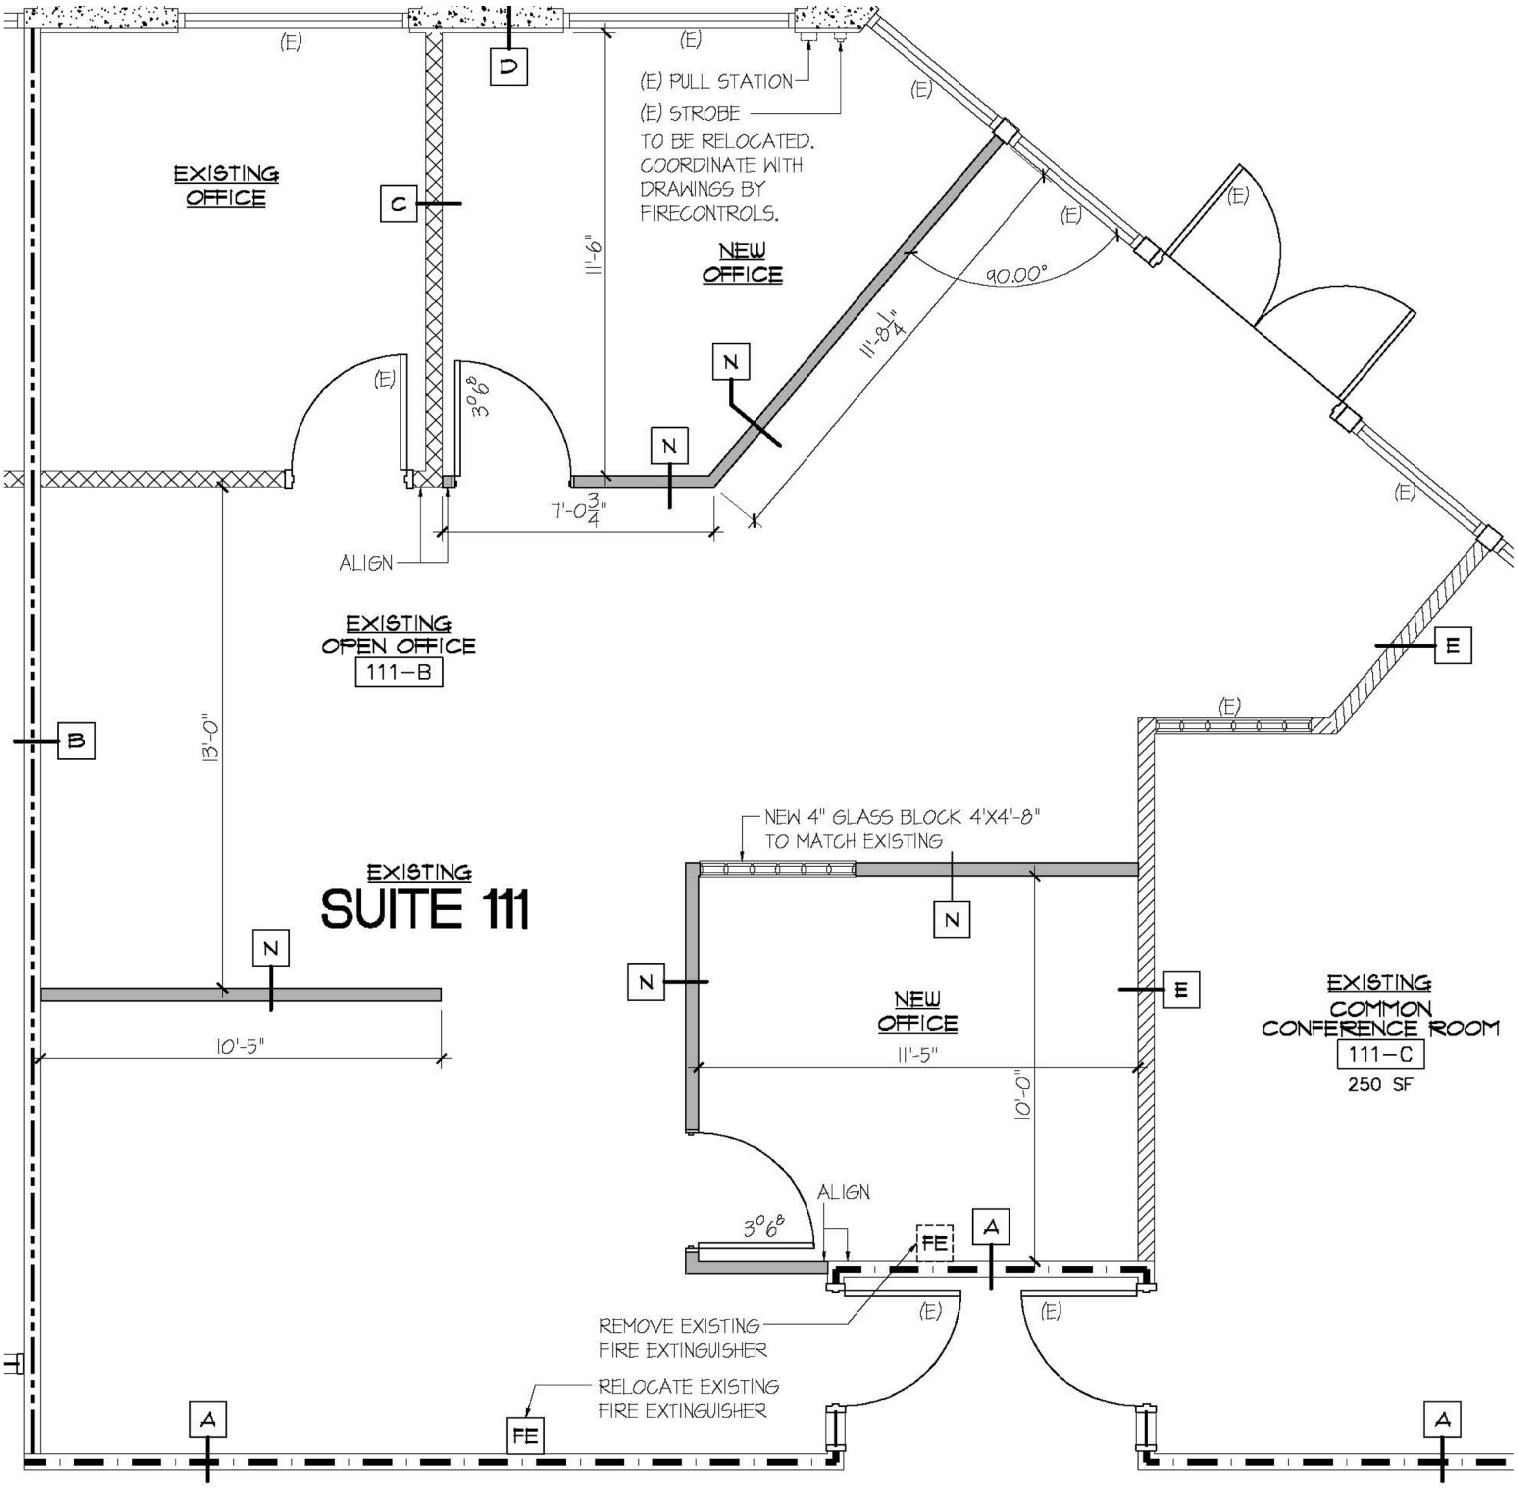
(E)
D
(E)
(E) PULL STATION
(E) STROBE
TO BE RELOCATED.
COORDINATE WITH
DRAWINGS BY
FIRECONTROLS.
(E)
EXISTING
OFFICE
C
11'-9"
NEW
OFFICE
(E)
(E)
90.00°
11'-8 1/4"
N
(E)
3'0 8
N
7'-0 3/4"
(E)
ALIGN
EXISTING
OPEN OFFICE
111-B
E
(E)
B
13'-0"
NEW 4" GLASS BLOCK 4'X4'-8"
TO MATCH EXISTING
EXISTING
SUITE 111
N
N
N
E
NEW
OFFICE
11'-5"
10'-0"
EXISTING
COMMON
CONFERENCE ROOM
111-C
250 SF
10'-5"
ALIGN
3'0 8
FE
A
(E)
(E)
REMOVE EXISTING
FIRE EXTINGUISHER
RELOCATE EXISTING
FIRE EXTINGUISHER
A
FE
A