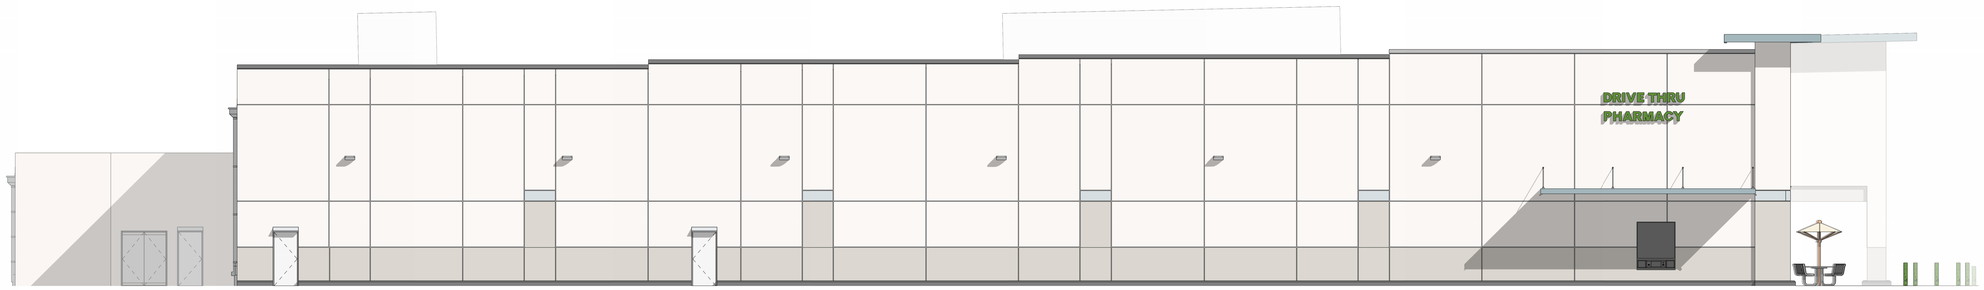

PUBLIX SIDE ELEVATION | SCALE 1/8" = 1'-0" | 3

SW 7103	SW 7013	SW 9166	SW 6226
Whitetail	Ivory Lace	Drift of Mist	Languid Blue
PNT-3	PNT-2	PNT-1	PNT-4

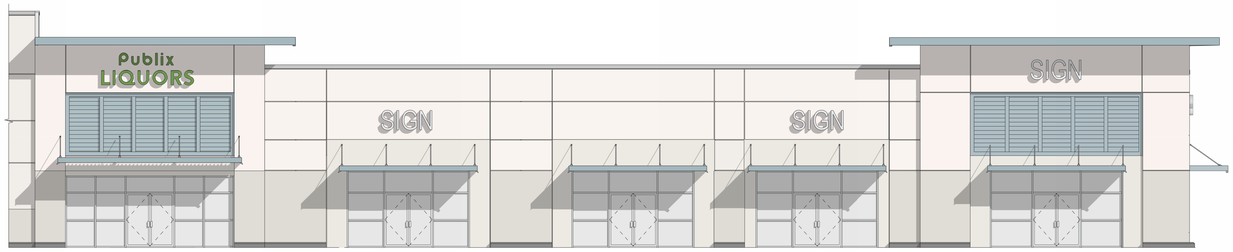

ATTACHED INLINE RETAIL FRONT ELEVATION | SCALE 1/8" = 1'-0" | 2

PUBLIX FRONT ELEVATION | SCALE 1/8" = 1'-0" | 1

2709 Rocky Point Drive, 201
Tampa, Florida 33607
License No AAC001935
T 813+281 9299
F 813+281 9292
apiplus.com

© COPYRIGHT ARCHITECTUREPLUS INTERNATIONAL, INC. THIS DRAWING AND ALL INFORMATION CONTAINED, INCLUDING ALL RELATED DIGITAL DRAWINGS OR FILES HEREIN ARE THE EXCLUSIVE PROPERTY OF ARCHITECTUREPLUS INTERNATIONAL, INC. AND MUST BE RETURNED UPON REQUEST. ALL DRAWINGS ARE PRELIMINARY AND NOT FOR CONSTRUCTION PURPOSES, UNLESS SIGNED AND SEALED BY JUAN F. ROMERO, THIS ITEM HAS BEEN SIGNED AND SEALED BY JUAN F. ROMERO ON THE DATE ADJACENT TO THE SEAL. COPIES OF THIS DOCUMENT ARE NOT CONSIDERED SIGNED AND SEALED WITHOUT ORIGINAL STAMP & SIGNATURE.

LAKE FLORES

STATE HWY 684 & 75TH ST
BRADENTON, FL 34210

ISSUE DATE: 05/03/2024
ISSUED FOR: 90% CONSTRUCTION DOCUMENTS
© AS DATED ARCHITECTUREPLUS INTERNATIONAL, INC.

REVISION LOG

STATE REGISTRATIONS

FL #AAC001935	NC #8581
SC #6109	GA #10079
TN #00102675	

JUAN F. ROMERO AIA. REG. FL. #AR0007793
TO THE BEST OF THE KNOWLEDGE OF THE ARCHITECTS AND ENGINEERS, SAID PLANS AND SPECIFICATIONS COMPLY WITH THE APPLICABLE MINIMUM BUILDING CODES AND THE APPLICABLE MINIMUM FIRE SAFETY STANDARDS.

DO NOT SCALE DRAWINGS
PLOT DATE: 5/3/2024 5:48:23 PM

LAKE FLORES
PROJECT NAME

EXTERIOR ELEVATIONS
SHEET NAME

PROJECT NUMBER: 2024.031.00
DRAWN BY: Author
CHECKED BY: Checker
SCALE: 1/8" = 1'-0"

SD-2.2
SHEET NUMBER

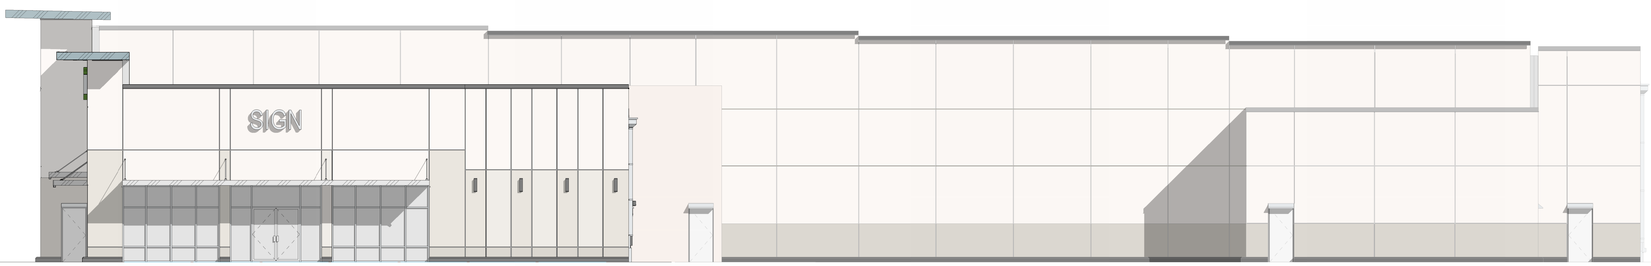

SIDE ELEVATION | SCALE 1/8" = 1'-0" | 1

2709 Rocky Point Drive, 201
Tampa, Florida 33607
License No AAC001935
T 813+281 9299
F 813+281 9292
apiplus.com

© COPYRIGHT ARCHITECTUREPLUS INTERNATIONAL, INC. THIS DRAWING AND ALL INFORMATION CONTAINED, INCLUDING ALL RELATED DIGITAL DRAWINGS OR FILES HEREIN ARE THE EXCLUSIVE PROPERTY OF ARCHITECTUREPLUS INTERNATIONAL, INC. AND MUST BE RETURNED UPON REQUEST. ALL DRAWINGS ARE PRELIMINARY AND NOT FOR CONSTRUCTION PURPOSES, UNLESS SIGNED AND SEALED BY JUAN F. ROMERO. THIS ITEM HAS BEEN SIGNED AND SEALED BY JUAN F. ROMERO ON THE DATE ADJACENT TO THE SEAL. COPIES OF THIS DOCUMENT ARE NOT CONSIDERED SIGNED AND SEALED WITHOUT ORIGINAL STAMP & SIGNATURE.

LAKE FLORES

STATE HWY 684 & 75TH ST
BRADENTON, FL 34210

ISSUE DATE: 05/03/2024
ISSUED FOR: 90% CONSTRUCTION DOCUMENTS
© AS DATED ARCHITECTUREPLUS INTERNATIONAL, INC.

REVISION LOG

STATE REGISTRATIONS

FL #AAC001935 NC #8581
SC #6109 GA #10079
TN #00102675

JUAN F. ROMERO AIA. REG. FL. #AR0007793
TO THE BEST OF THE KNOWLEDGE OF THE ARCHITECTS AND ENGINEERS, SAID PLANS AND SPECIFICATIONS COMPLY WITH THE APPLICABLE MINIMUM BUILDING CODES AND THE APPLICABLE MINIMUM FIRE SAFETY STANDARDS.

DO NOT SCALE DRAWINGS

PLOT DATE: 5/3/2024 5:48:26 PM

LAKE FLORES
PROJECT NAME

EXTERIOR ELEVATIONS
SHEET NAME

PROJECT NUMBER: 2024.031.00
DRAWN BY: Author
CHECKED BY: Checker
SCALE: 1/8" = 1'-0"

SD-2.3
SHEET NUMBER