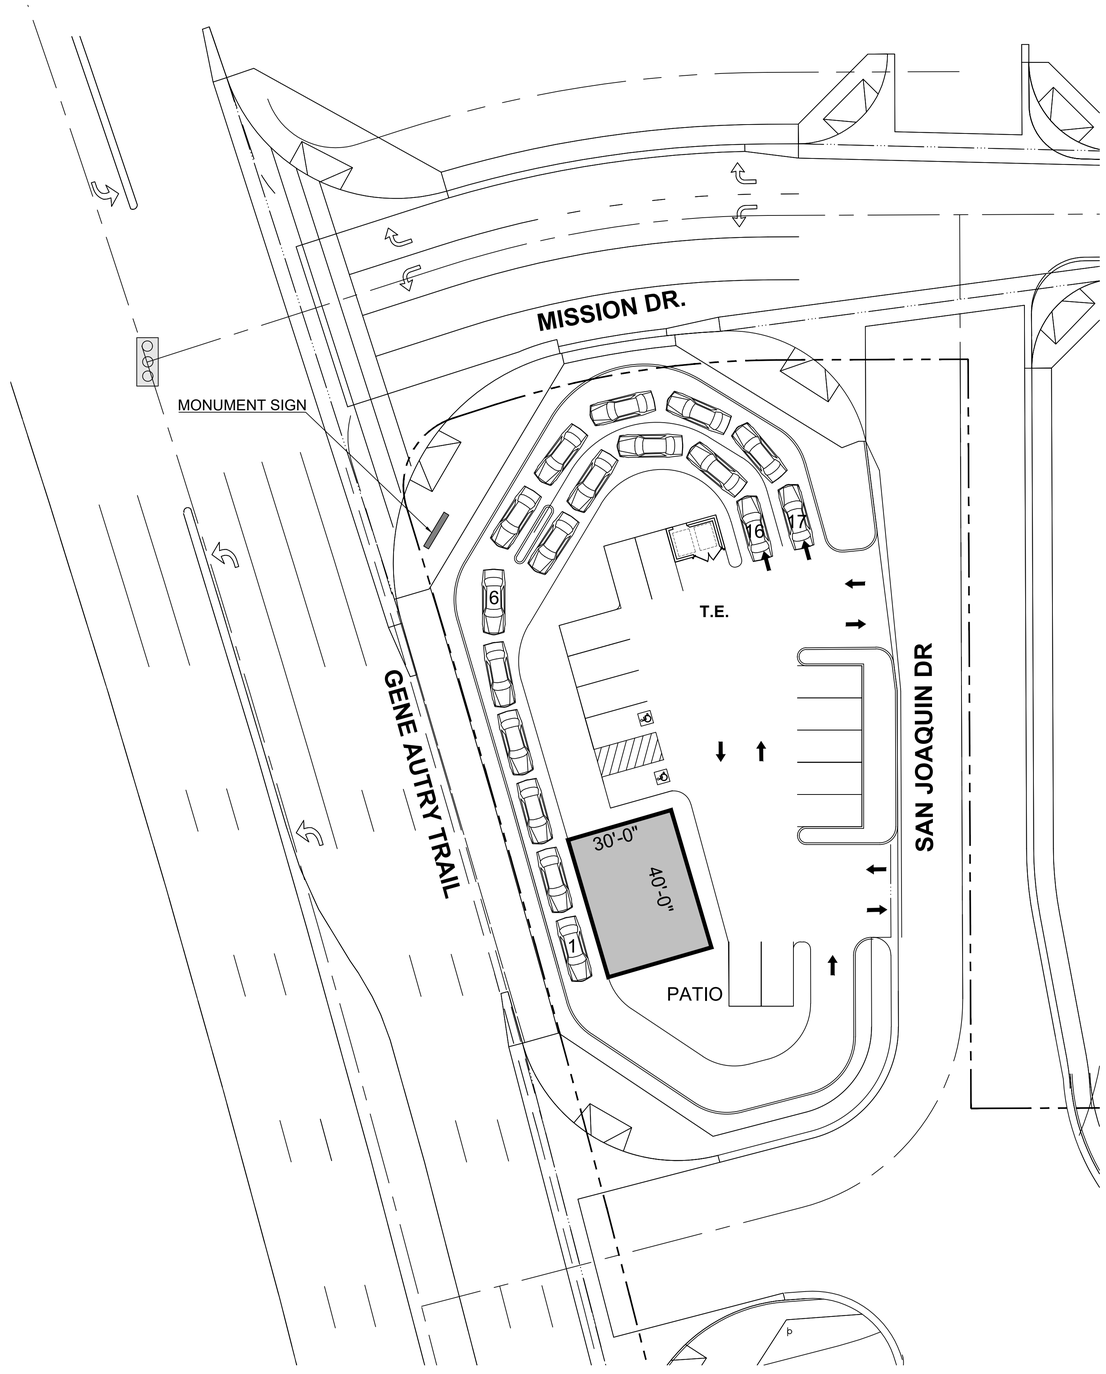

1 SITE PLAN

SCALE: 1"=60'-0"

*** PRELIMINARY SITE INFO PROVIDED SUBJECT TO FINAL VERIFICATION BY A CERTIFIED SITE SURVEY

PROJECT SUMMARY

BUILDING AREA	1,200 S.F.
PARKING PROVIDED	14 STALLS
PARKING RATIO	14 /1,200

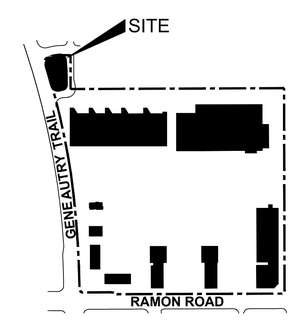

KEY MAP

GENE AUTRY & MISSION DR

PALM SPRINGS, CA

Pre-Construction Phase		*Construction Phase*	
Issued For	*Date*	*Date*	*Bulletin*

As instruments of service, all designs, ideas, and information these drawings are and shall remain the property of McCLELL HUNTER. No part thereof shall be copied, disclosed to others, used in connection with any work or project other than the project for which they have been prepared and developed wit written consent of McCLELLAN/HUNTER. Visual contact with th drawings shall constitute conclusive evidence of acceptance o restrictions.

CAD File No.:

Job No.:

Drawn By: *Checked By:*

Date: 2022-11-22

Scale:

Sheet Description

SITE PLAN

Sheet Number

A101