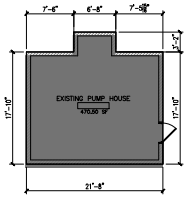

M-1	REMOTE PUMP HOUSE
1/8"=1'-0"	

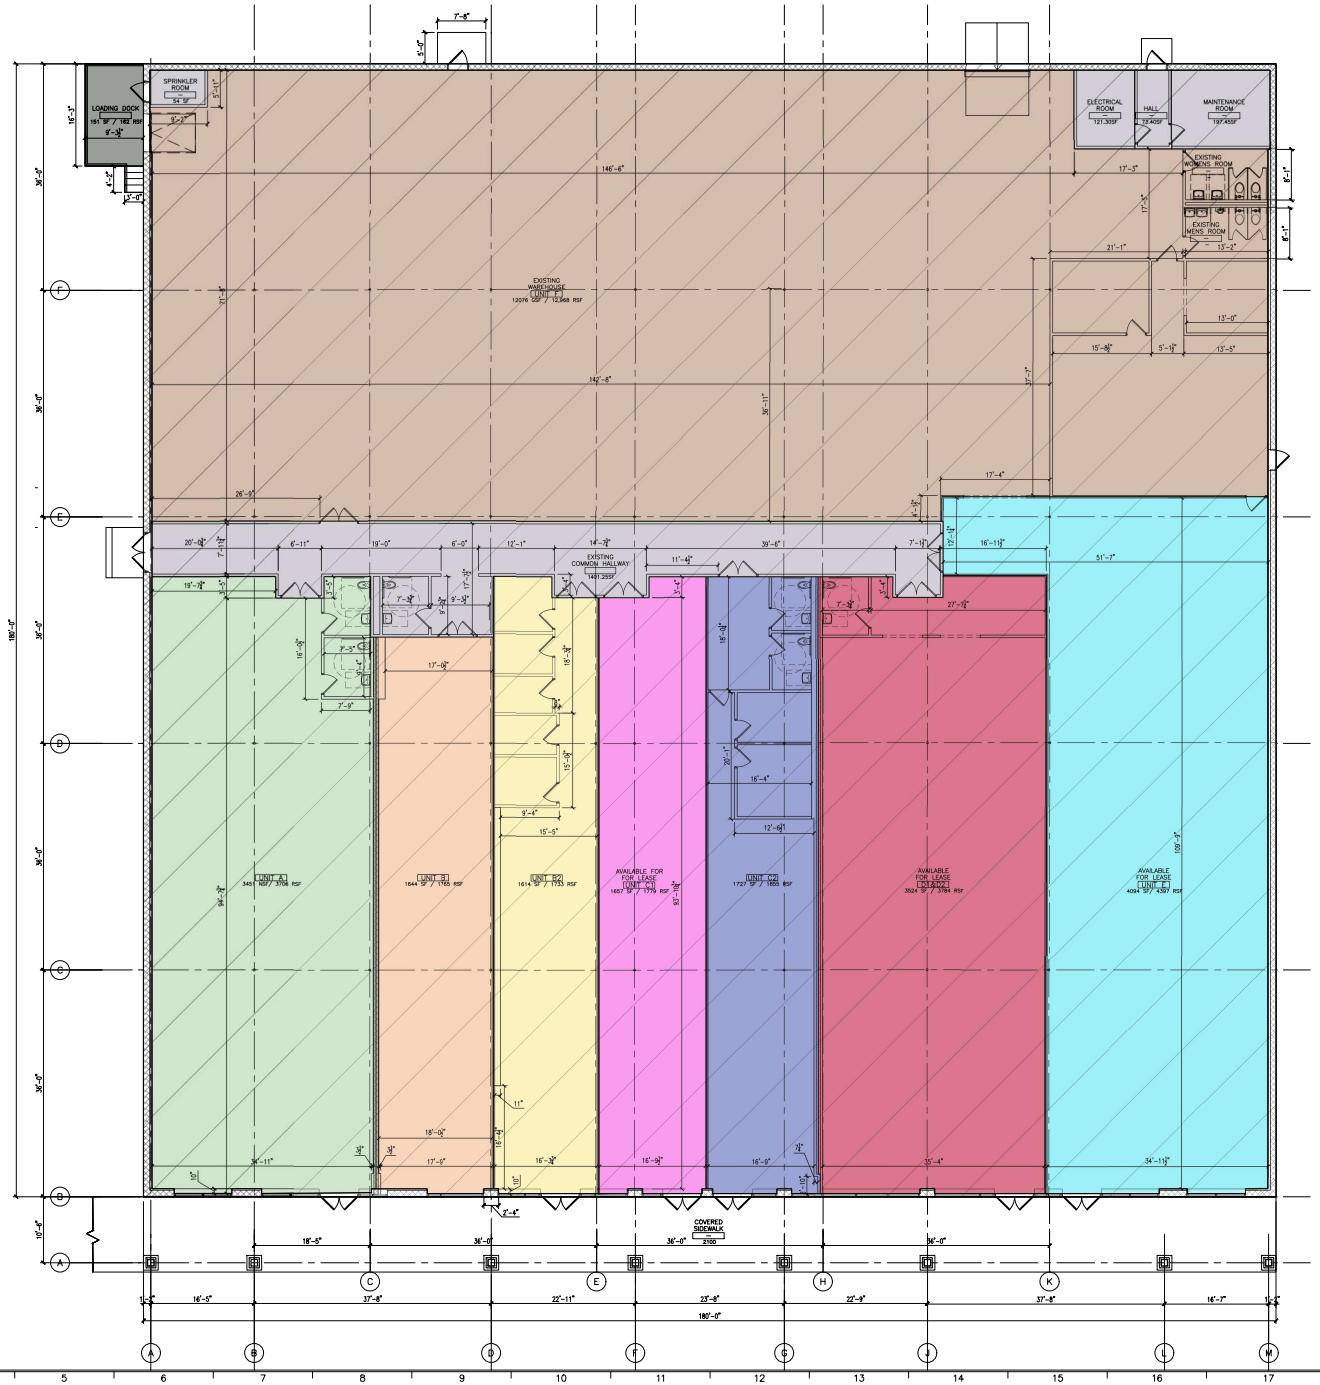

A-1	EXISTING FLOOR PLAN
1/8"=1'-0"	

No.	REVISION/SUBMISSION	DATE
1	ADJUSTED TENANT AVAILABILITY PER CLIENT	5-31-2024

Liscum McCormack VanVoorhis
ARCHITECTURE
PLANNING INTERIORS
18 CHURCH STREET
POUGHKEEPSIE, NEW YORK 12601
PHONE 845-452-2580 FAX 845-452-2612

PROJECT:
FOURSPACE
158 ROUTE 22
PAWLING, NY

DRAWING:
TENANT PLAN

DRAWN BY	PROJECT No.
CDHM	23100
CHECKED BY	DATE
KR	1-8-2024

DRAWING No.
EX101