1 ST AVENUE SOUTH (80' ROW)

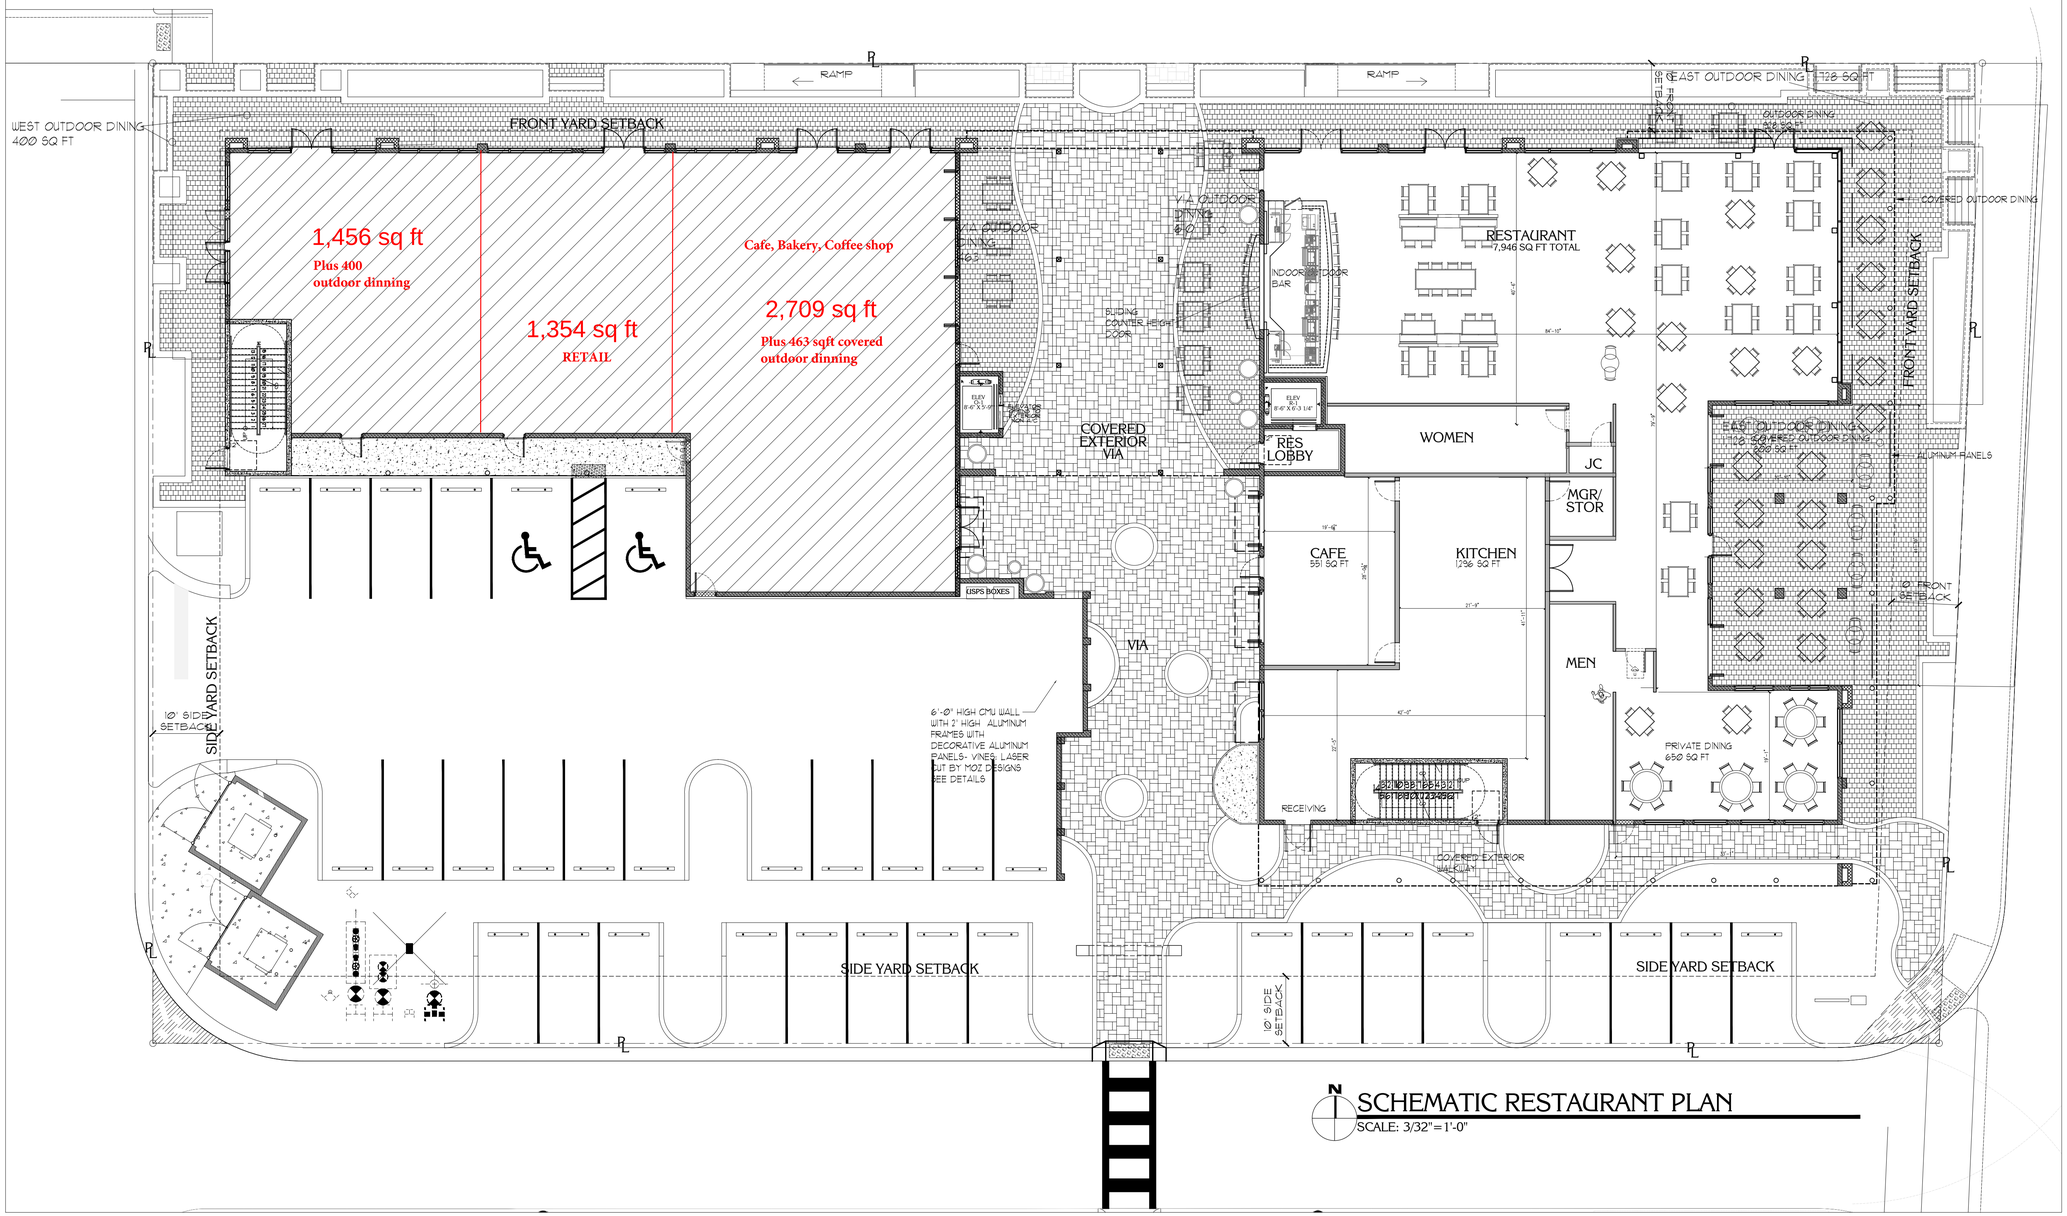

SCHEMATIC RESTAURANT PLAN

SCALE: 3/32"=1'-0"

BECK
ARCHITECTURAL GROUP
804 ANCHOR RODE DR.
NAPLES, FL 34103
E:BOB@BECK
ARCHITECTURAL.COM
P: (239) 963-5436

Date

Revisions

ALL IDEAS, DESIGNS, ARRANGEMENTS, AND PLANS INDICATED OR REPRESENTED BY THIS DRAWING ARE OWNED BY, AND THE PROPERTY OF THIS OFFICE, AND WERE CREATED, EVOLVED, AND DEVELOPED FOR USE ON AND IN CONNECTION WITH THE SPECIFIED PROJECT. NONE OF SUCH IDEAS, DESIGNS, ARRANGEMENTS OR PLANS SHALL BE USED BY, OR DISCLOSED TO ANY PERSON, FIRM, OR CORPORATION FOR ANY PURPOSE WHATSOEVER WITHOUT THE WRITTEN PERMISSION OF BECK ARCHITECTURAL GROUP LLC. WRITTEN DIMENSIONS ON THESE DRAWINGS SHALL HAVE PRECEDENCE OVER SCALED DIMENSIONS. CONTRACTORS SHALL VERIFY AND BE RESPONSIBLE FOR ALL DIMENSIONS AND CONDITIONS SHOWN BY THESE DRAWINGS. SHOP DETAILS OF ADEQUATE SCALE MUST BE SUBMITTED TO THIS OFFICE FOR REVIEW BEFORE PROCEEDING WITH FABRICATION ON ITEMS AS NOTED.

WYNN'S DOWNTOWN
1090 1ST AVE S.
NAPLES, FLORIDA 34102

KYLE A. VAYDA, R.A. NCARB
FL LICENSE NO. AA102813

PROJ. #.: 2110-14

DRAWN BY: RAV.

DATE: 01.22.2025

SHEET:

PERMIT