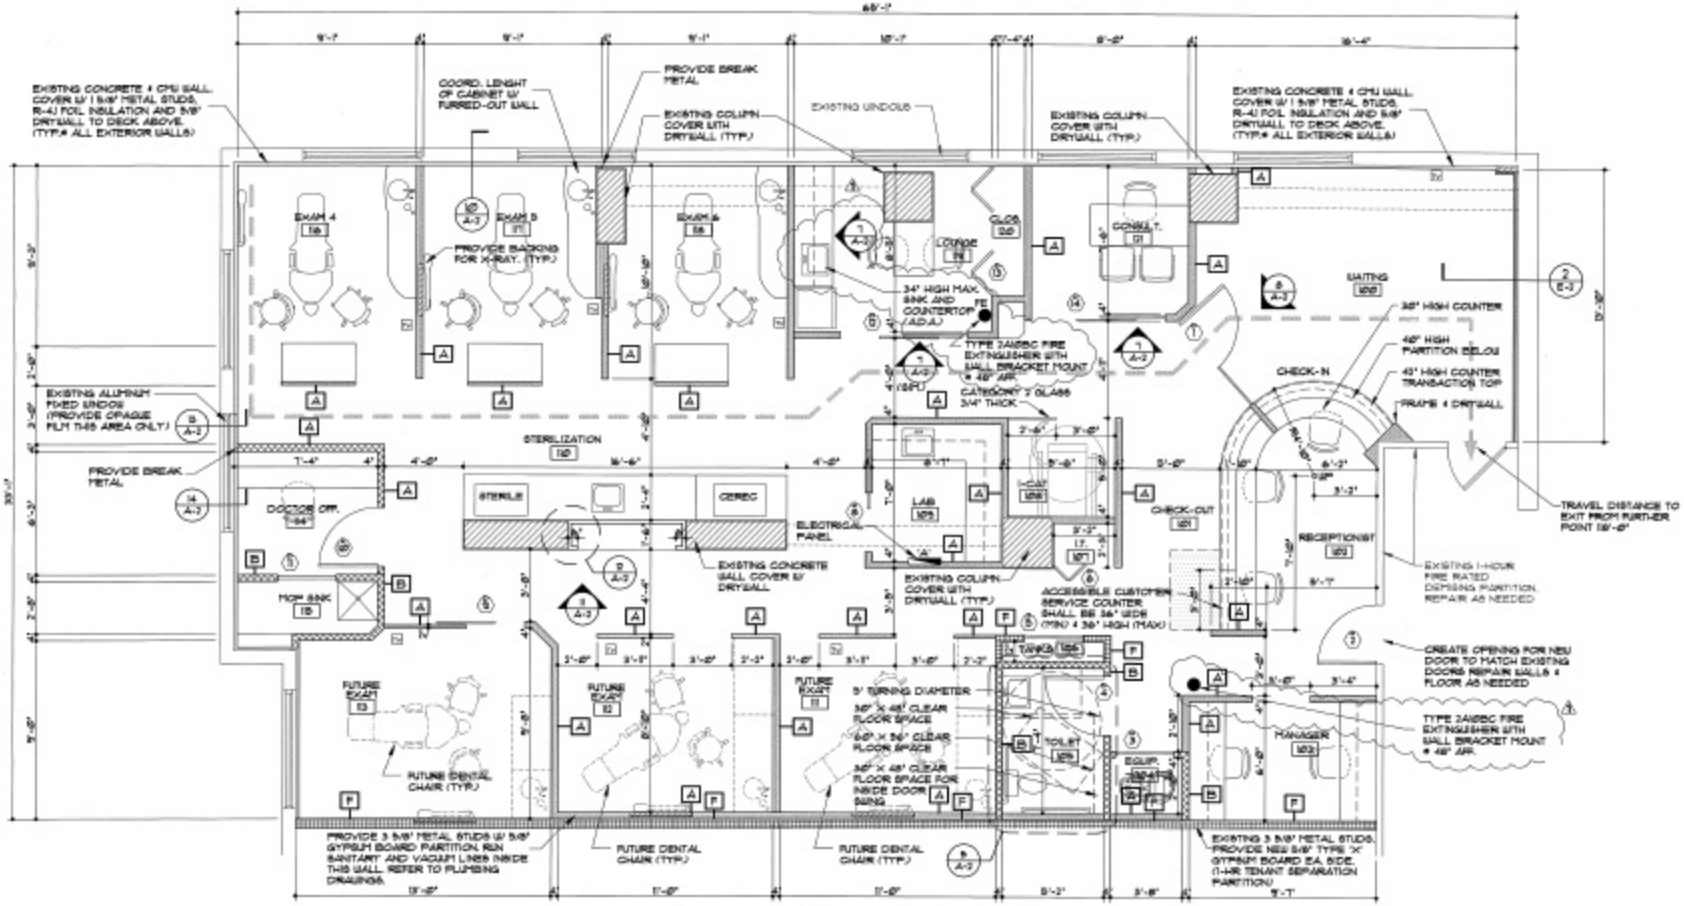

DERM NOTES:

ALL X-RAY EQUIPMENT TO BE DIGITAL, THERE WILL BE NO WET PROCESSING AND OR DEVELOPING OF X-RAY IMAGES.

FIRE DEPARTMENT NOTES:

- SPRINKLER SHOP DRAWINGS AND PERMIT SHALL BE PROVIDED BY CONTRACTOR PRIOR TO COMMENCEMENT OF WORK.
- EXIT SIGNS AND EMERGENCY LIGHTS SHALL BE LABELED ON THE ELECTRICAL BREAKER PANEL

FLOOR PLAN

SCALE: 1/4" = 1'-0"