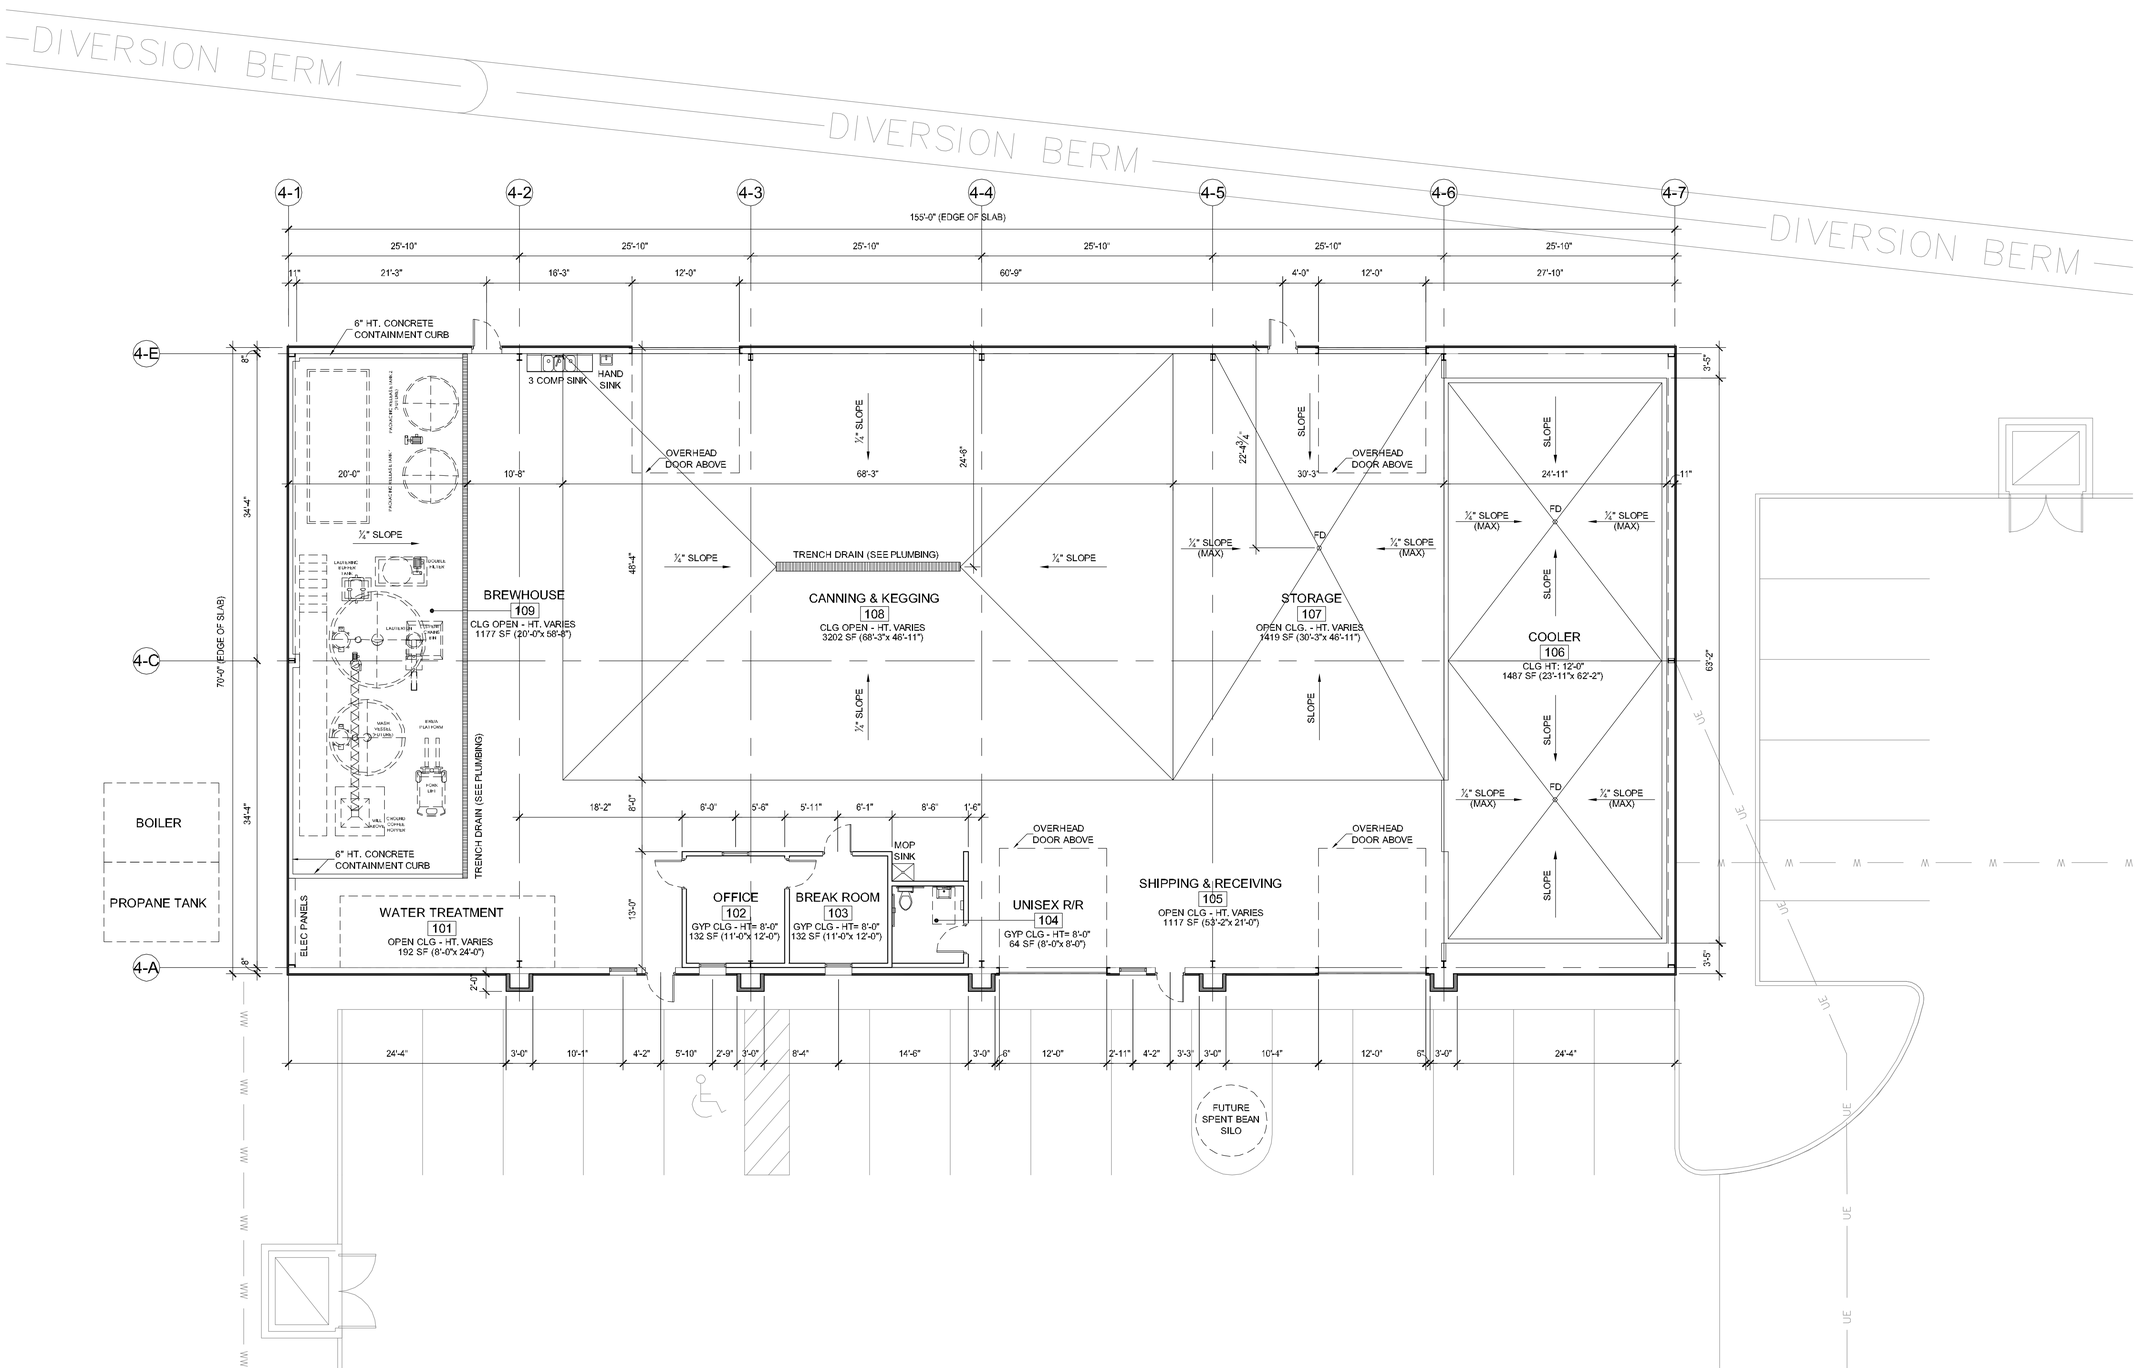

1 FLOOR PLAN
SCALE : 1/8" = 1'-0"

REVISIONS			
NO.	DATE	DESCRIPTION	BY

opa DESIGN STUDIO, INC.
11406 Powder Mill Trail
Austin, TX 78750
512.899.3100
www.designopa.com

CUVEE PRODUCTION FACILITY

ADDRESS
CITY, STATE ZIP

NOT FOR CONSTRUCTION

2016 OPA Design Studio. All Rights Reserved. These designs / drawings are the sole property of the Architect, OPA Design Studio. They may not be reproduced in any form, by any method, for any purpose without previous written permission from the Architect.

JOB NO.:	201527
PHASE:	DD
DRAWN:	DG
CHECKED:	SO
DATE:	08/30/16

A101
FLOOR PLAN

File Name: 201527_X-PLAN.dwg
File Path: Z:\OPA ARCHITECTURE\2015\201527_CuveeProduction\CAD\
Plotted: August 30, 2016 - 5:06pm