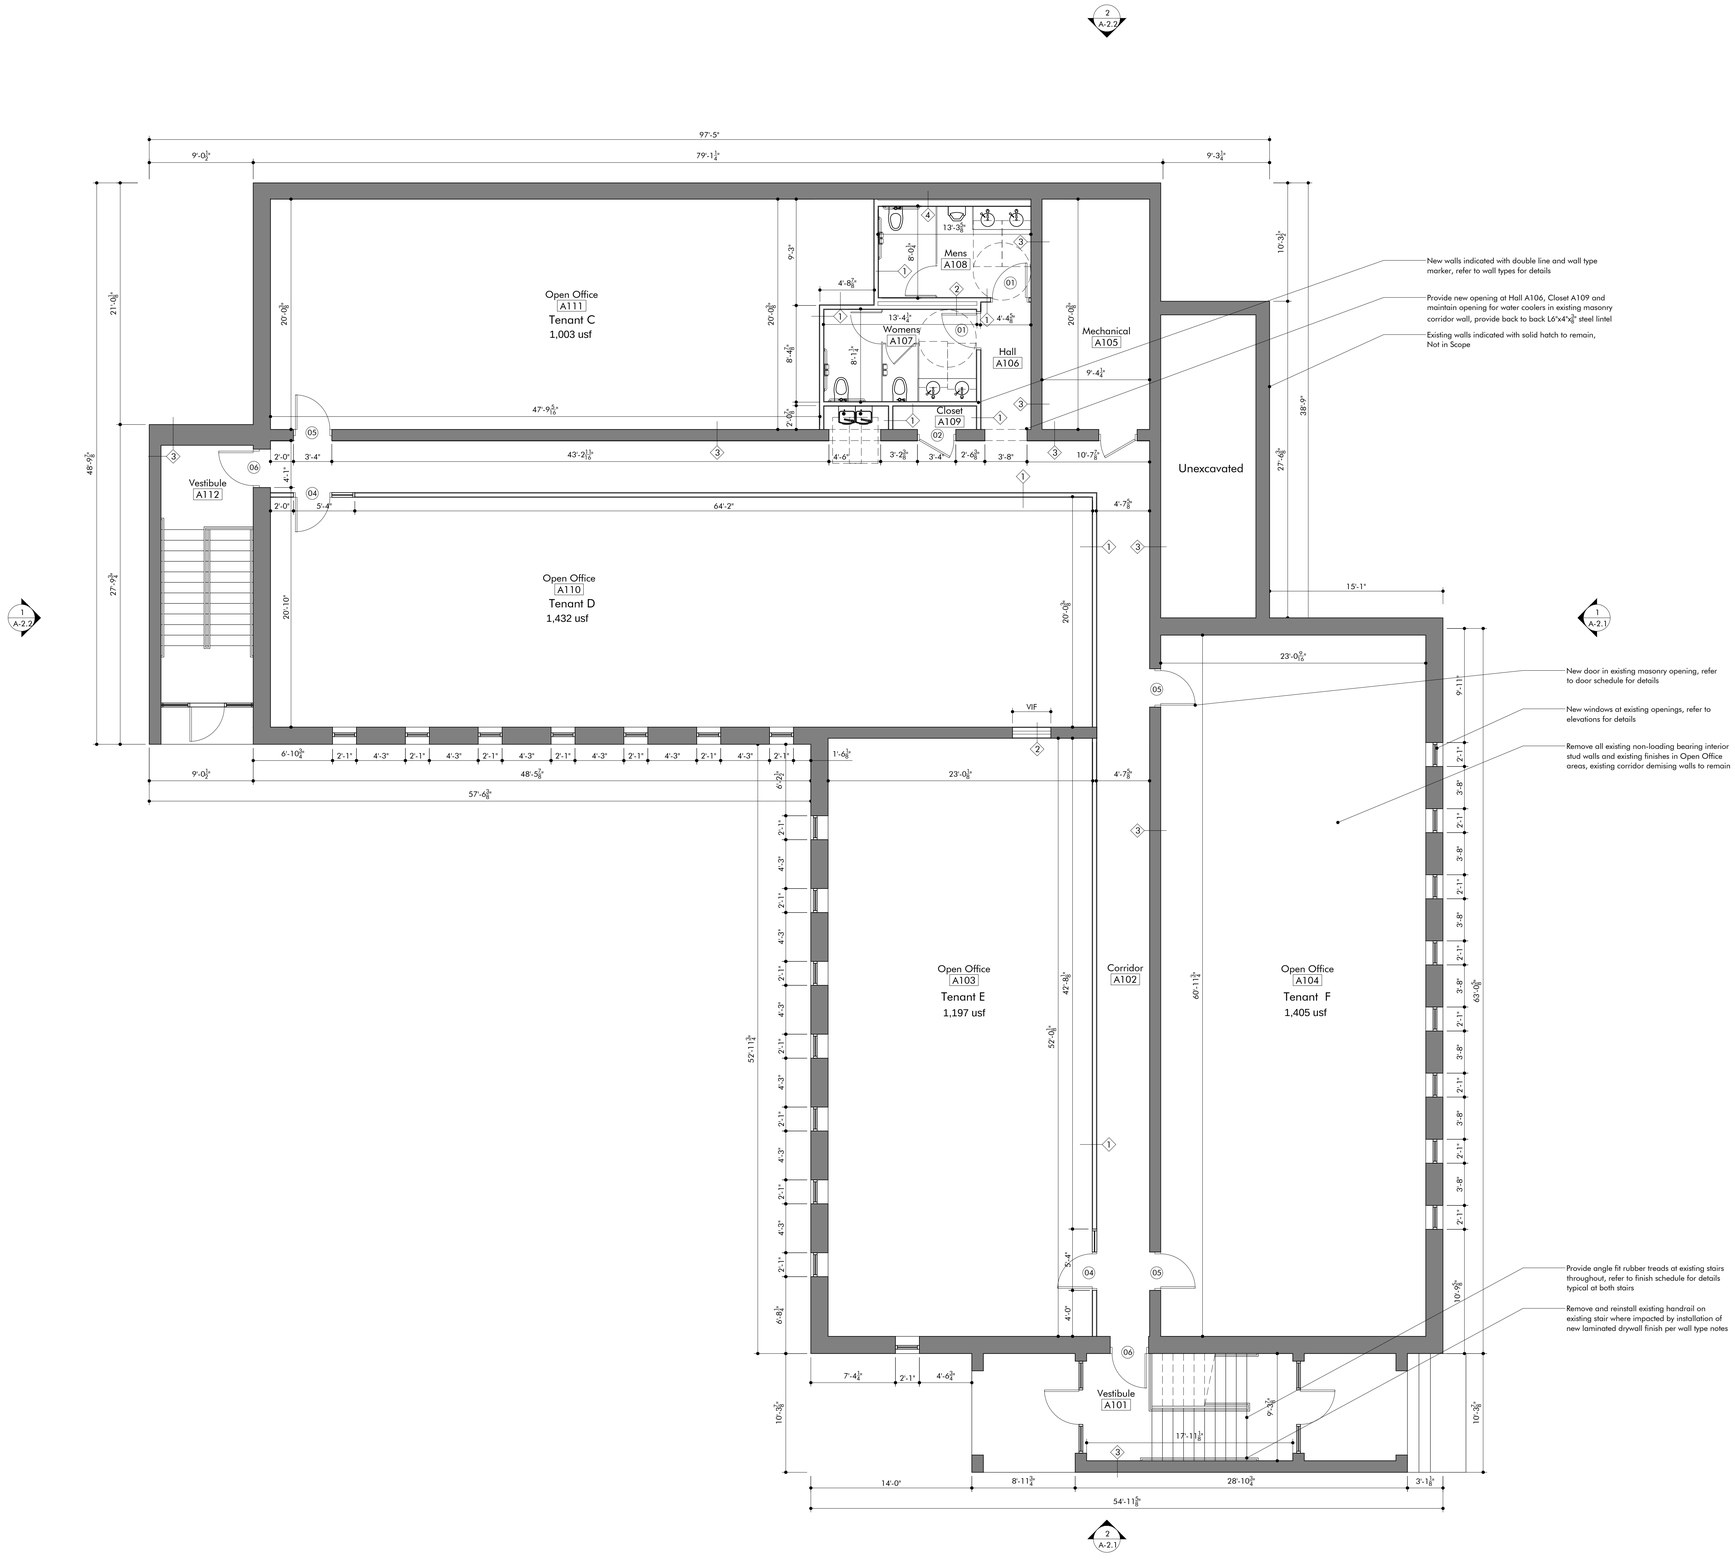

1 Proposed Floor Plan - Ground Level
3/16" = 1'-0"

Orchard Professional Building
Exterior/Interior Renovations

101 Orchard Drive
Trafford, PA 15085

Indovina Associates Architects
3185 Penn Avenue
Pittsburgh, PA 15201
p 412.363.3800
f 412.248.4185

All dimensions and existing conditions shall be checked and verified by Contractor at the site. Any discrepancy shall be reported to the Architect in writing.
© Indovina Associates Architects, L.L.C. 2018

Project Number	21125
Date	10.07.2021
Revisions	

Floor Plan

Sheet No.

A-1.01