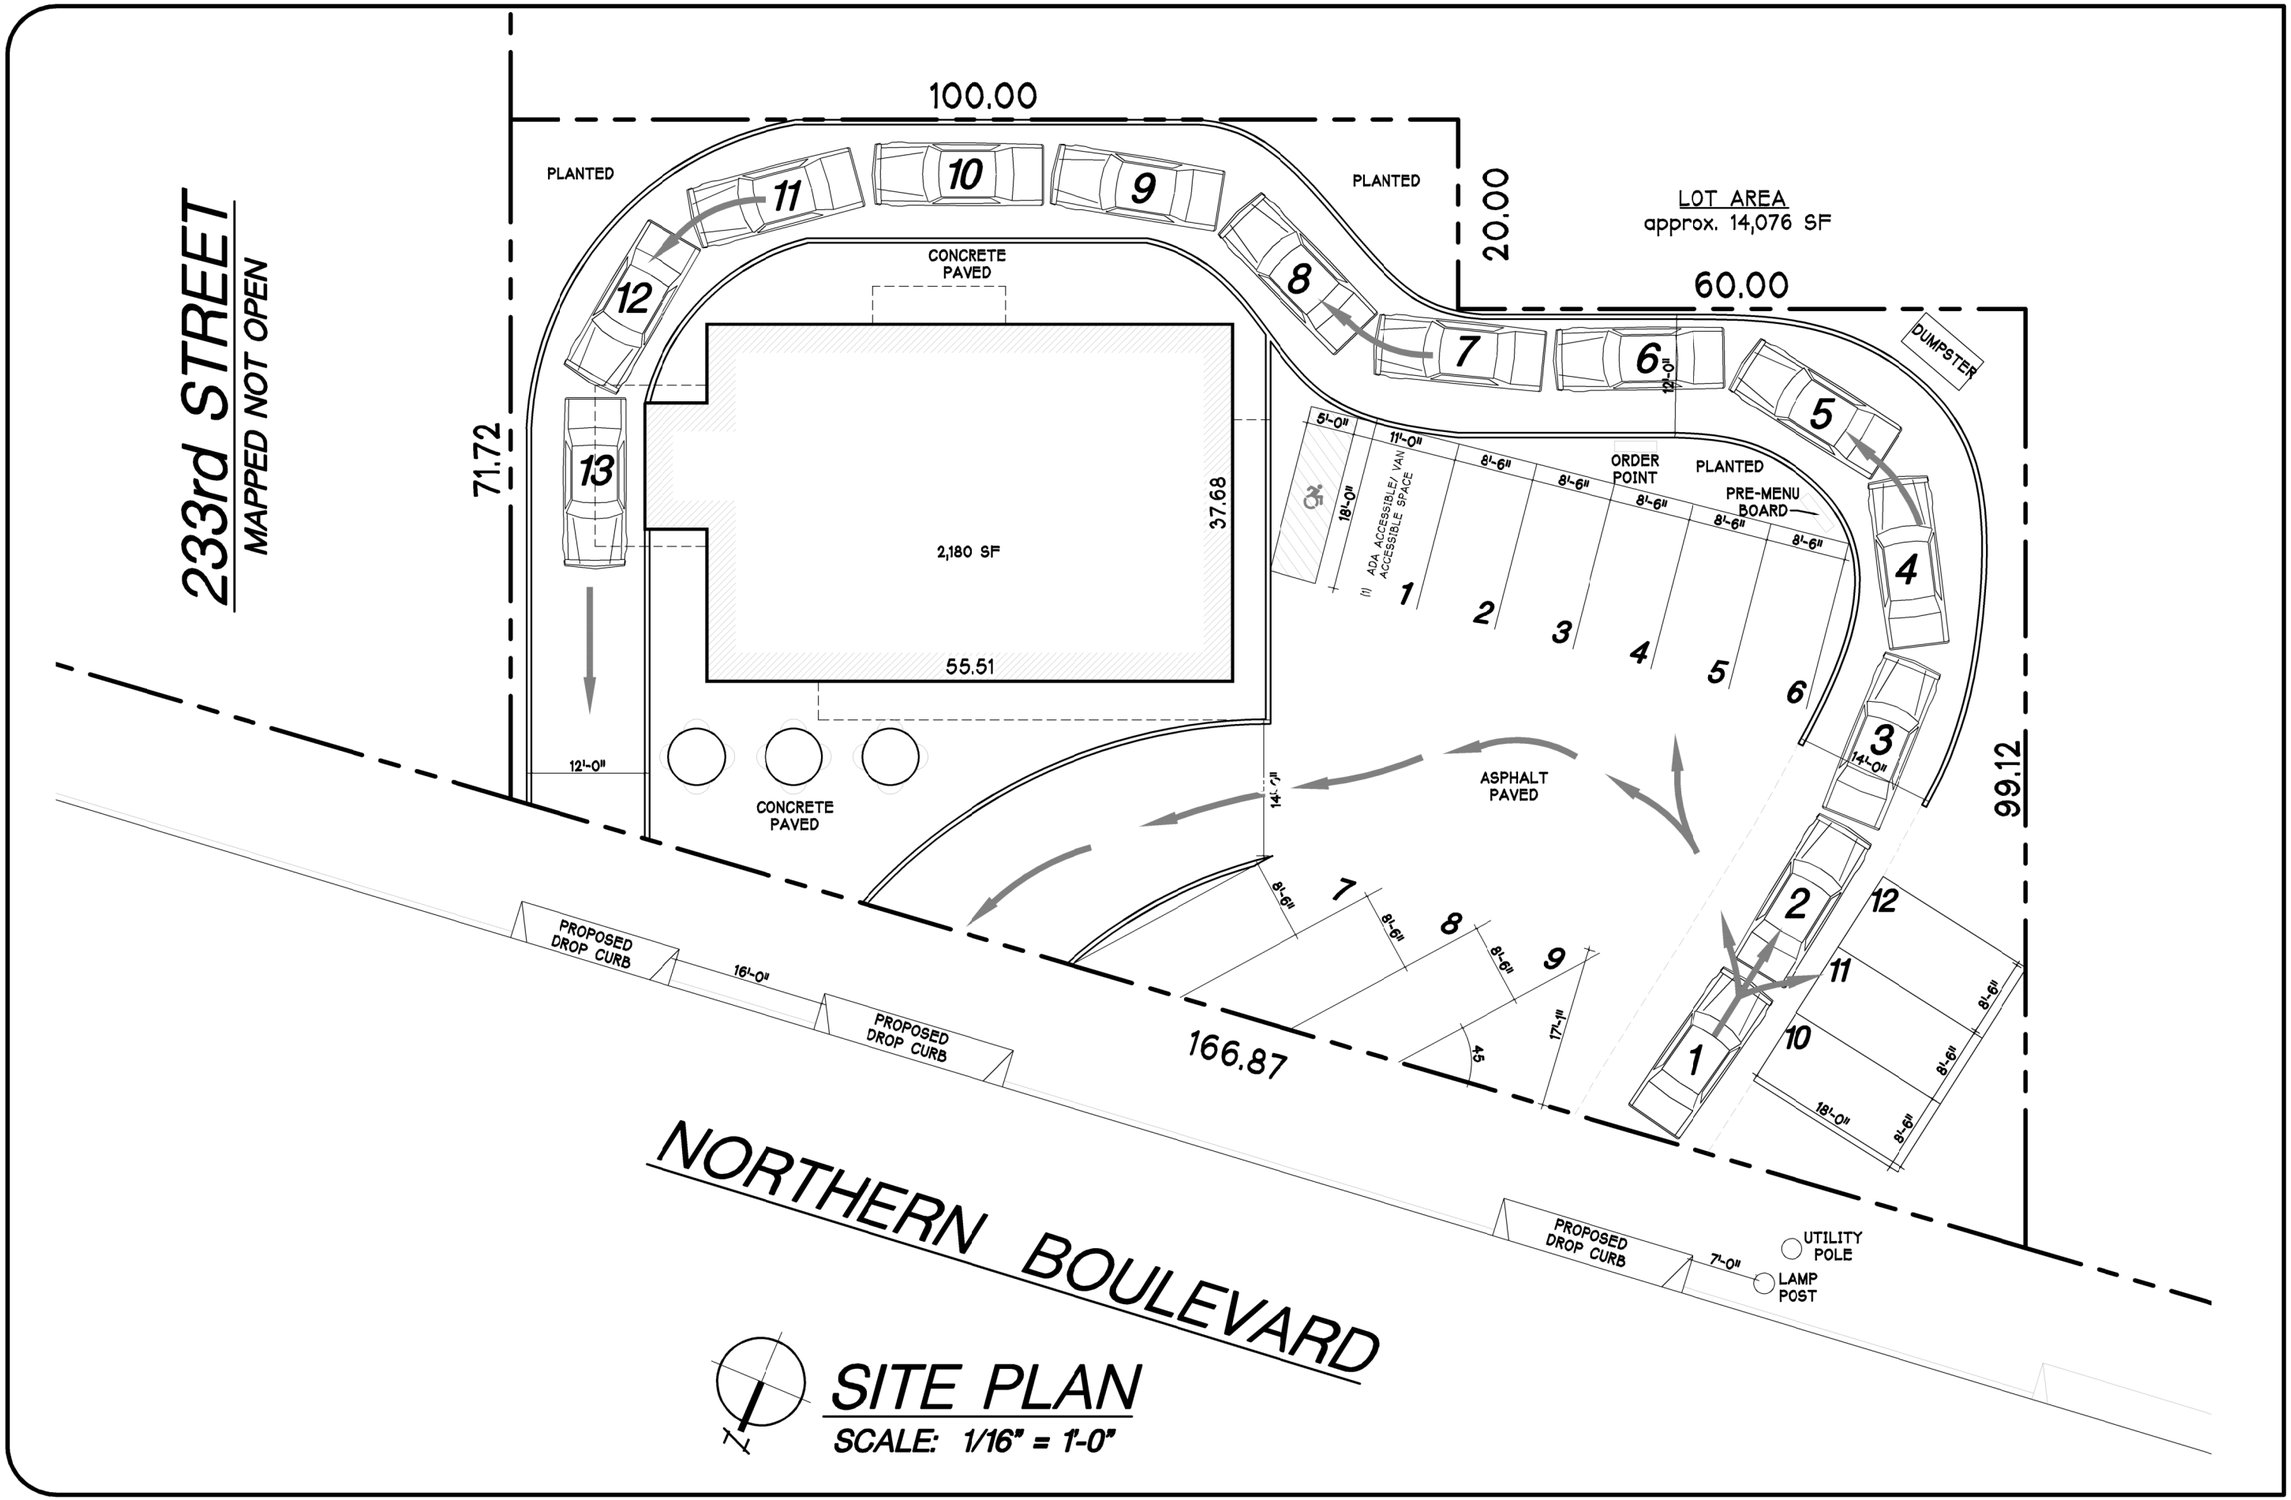

SITE PLAN

SCALE: 1/16" = 1'-0"

Gerald J. Caliendo, R.A., A.I.A.
Architect, P.C.

Architecture
Interior Design
Code Consultant
Building Dept. Expediting

138-72 Queens Boulevard
Briarwood N.Y. 11435

Tel.(718) 268-9098
Fax (718) 268-9097
www.caliendoarchitects.com

SEAL: REGISTERED ARCHITECT GERALD J. CALIENDO 020241 STATE OF NEW YORK

DRAWING TITLE: PRELIMINARY SITE PLAN

PREMISES: 232-20 NORTHERN BLVD QUEENS, NY

DRAWN BY:	T.M.
CHECKED BY:	GJC
SCALE:	AS NOTED
JOB No:	----
DATE:	07/06/23

DRAWING NO: A-1