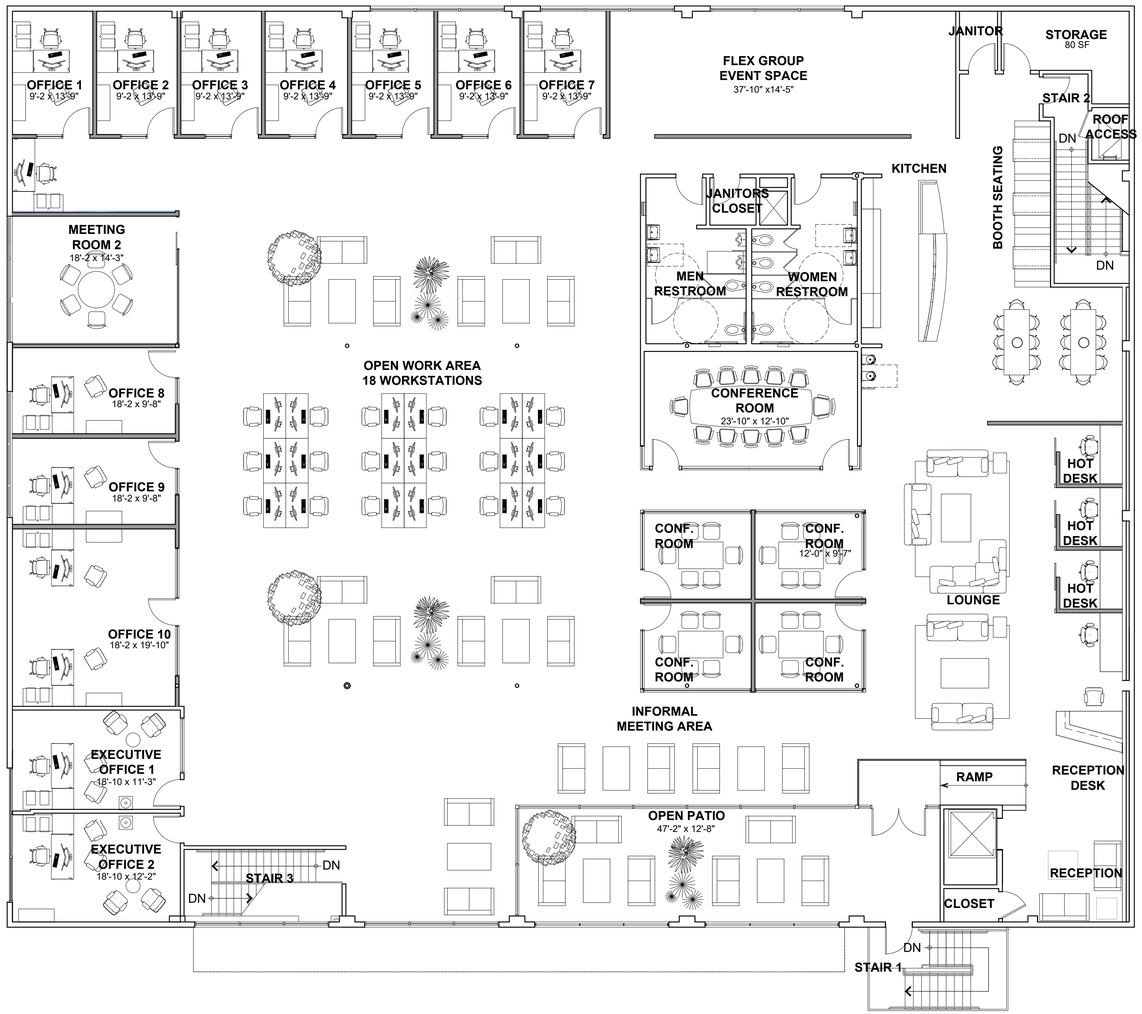

1 2nd FLOOR PLAN
SCALE 1/8=1'-0"

N

ARCHITECT
SIDLEYJONES
ARCHITECTS
10125 WASHINGTON Bl.
CULVER CITY, CA 90232
PHONE: (310) 945 - 3475

OWNER
N.S.B. ASSOCIATES
433 N. CAMDEN DR. SUITE 820
BEVERLY HILLS 90210
PHONE: (310) 550 1570 EX. 215
CONTACT: GLENN FREEMAN

PROGRAM SUMMARY - SUITE 200	
OFFICES	10
EXECUTIVE OFFICES	2
WORKSTATIONS	18
MEETING ROOM	1
SMALL CONFERENCE ROOM	4
CONFERENCE ROOM	1
HOT DESK	3
SOFA LOUNGE	3
KITCHEN	1
DINING	1
BOOTH SEATING	3
INFORMAL MEETING AREA	1
STORAGE	1
JANITOR	1
WOMAN RESTROOM	1
MAN RESTROOM	1
OPEN PATIO	1

FLOOR PLAN AREA = 12114 SF (APROX.)

SINGLE FLOOR LAYOUT

2333 UTAH AVE. EL SEGUNDO, CA. 90245

PROJECT

ISSUES

No.	DESCRIPTION	DATE

REVISIONS

No.	PURPOSE	DATE

LICENSED ARCHITECT
MICHAEL JONES
C24740
RENEWAL DATE
06/13/2019
STATE OF CALIFORNIA

SHEET TITLE: SECOND FLOOR PLAN

SCALE: AS NOTED

DATE: 09.25.2024

SHEET No.: SCHEME B