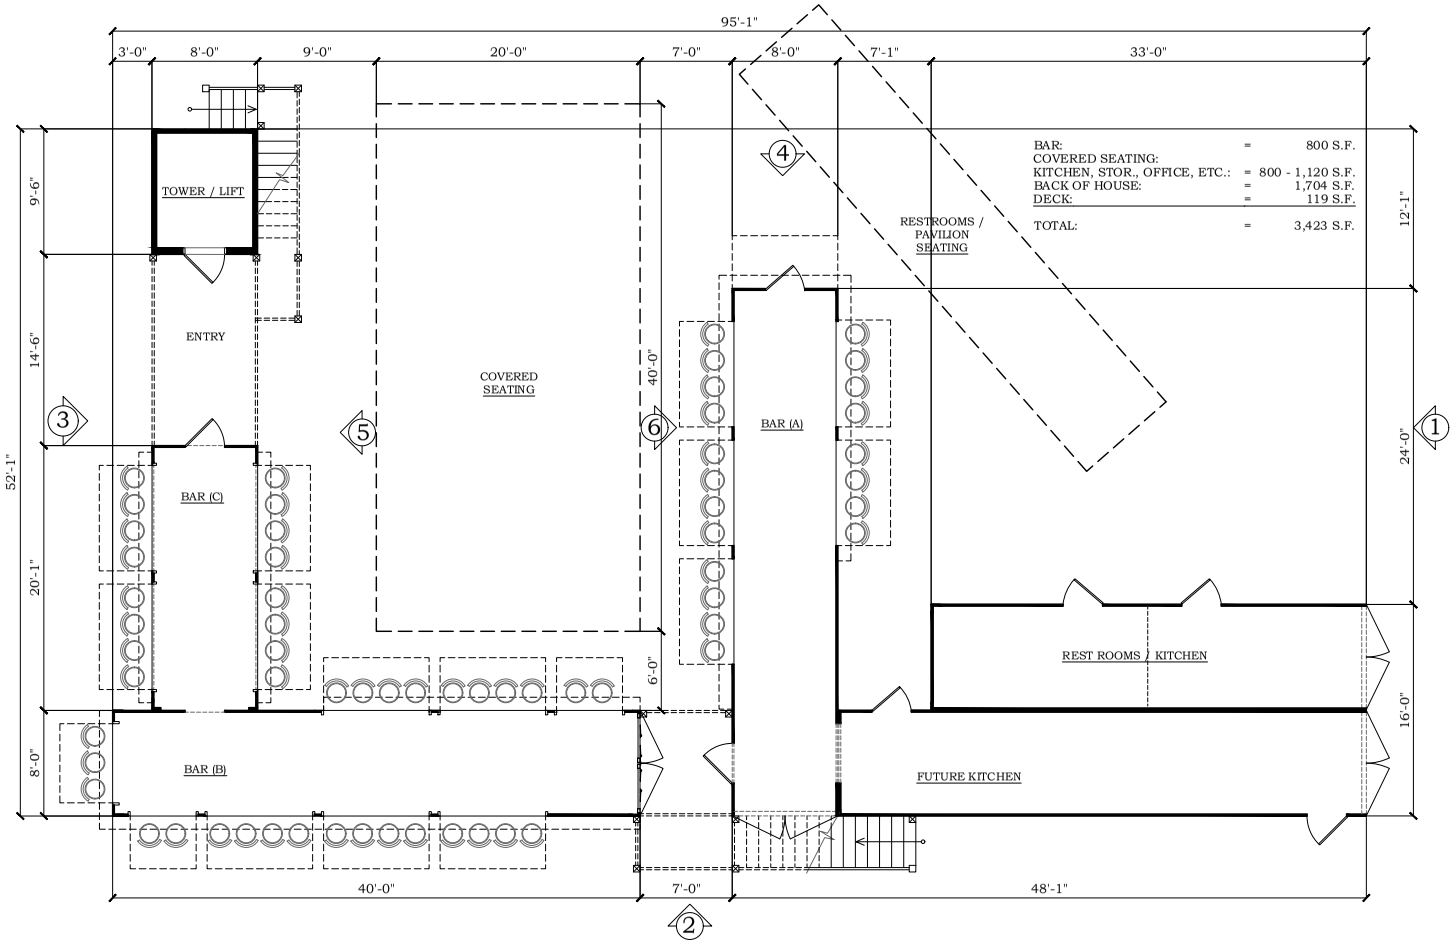

FIRST FLOOR PLAN
SCALE: 1/4" = 1'-0"

McHARRIS KANNING & DESIGN
11318 BONITA BEACH ROAD
SUITE 1
BONITA SPRINGS, FL 34135
PHONE: (239) 947-4448
FACSIMILE: (239) 947-4449
MOBILE: (239) 53-CAFE(0)

Joseph M. McHarris, Inc. Hereby reserves it's common law copyright and other property rights in these plans, ideas, designs, and plans and shall not be copied, used or disclosed to others for any purpose whatsoever, unless permission is granted in writing by McHarris, Inc. Visual contact with these plans, ideas, designs, and plans shall constitute acceptance of the foregoing restrictions and agreement to be bound by same. Contractor shall verify and be responsible for all dimensions and conditions on the job and shall report any discrepancies to McHarris, Inc. and shall not proceed with any work or construction in question until the discrepancy is resolved. Contractor shall be responsible for all work and construction not in accordance with all applicable codes and laws.

No.	Issue	Date	No.	Revisions	By:	Date

Project Name and Address:
TENNESSEE STREET
DEPLOYMENT
BAR RESTAURANT
27781 TENNESSEE STREET
BONITA SPRINGS, FLORIDA 34135

Check for:	JOE McHARRIS
Drawn by:	A.MEHAN / JEM
Scale:	AS NOTED
Proje ct No.	C25-0021
Sheet Ne ame:	FIRST FLOOR PLAN
Sheet No.	A3.0

© JOE McHARRIS 2019