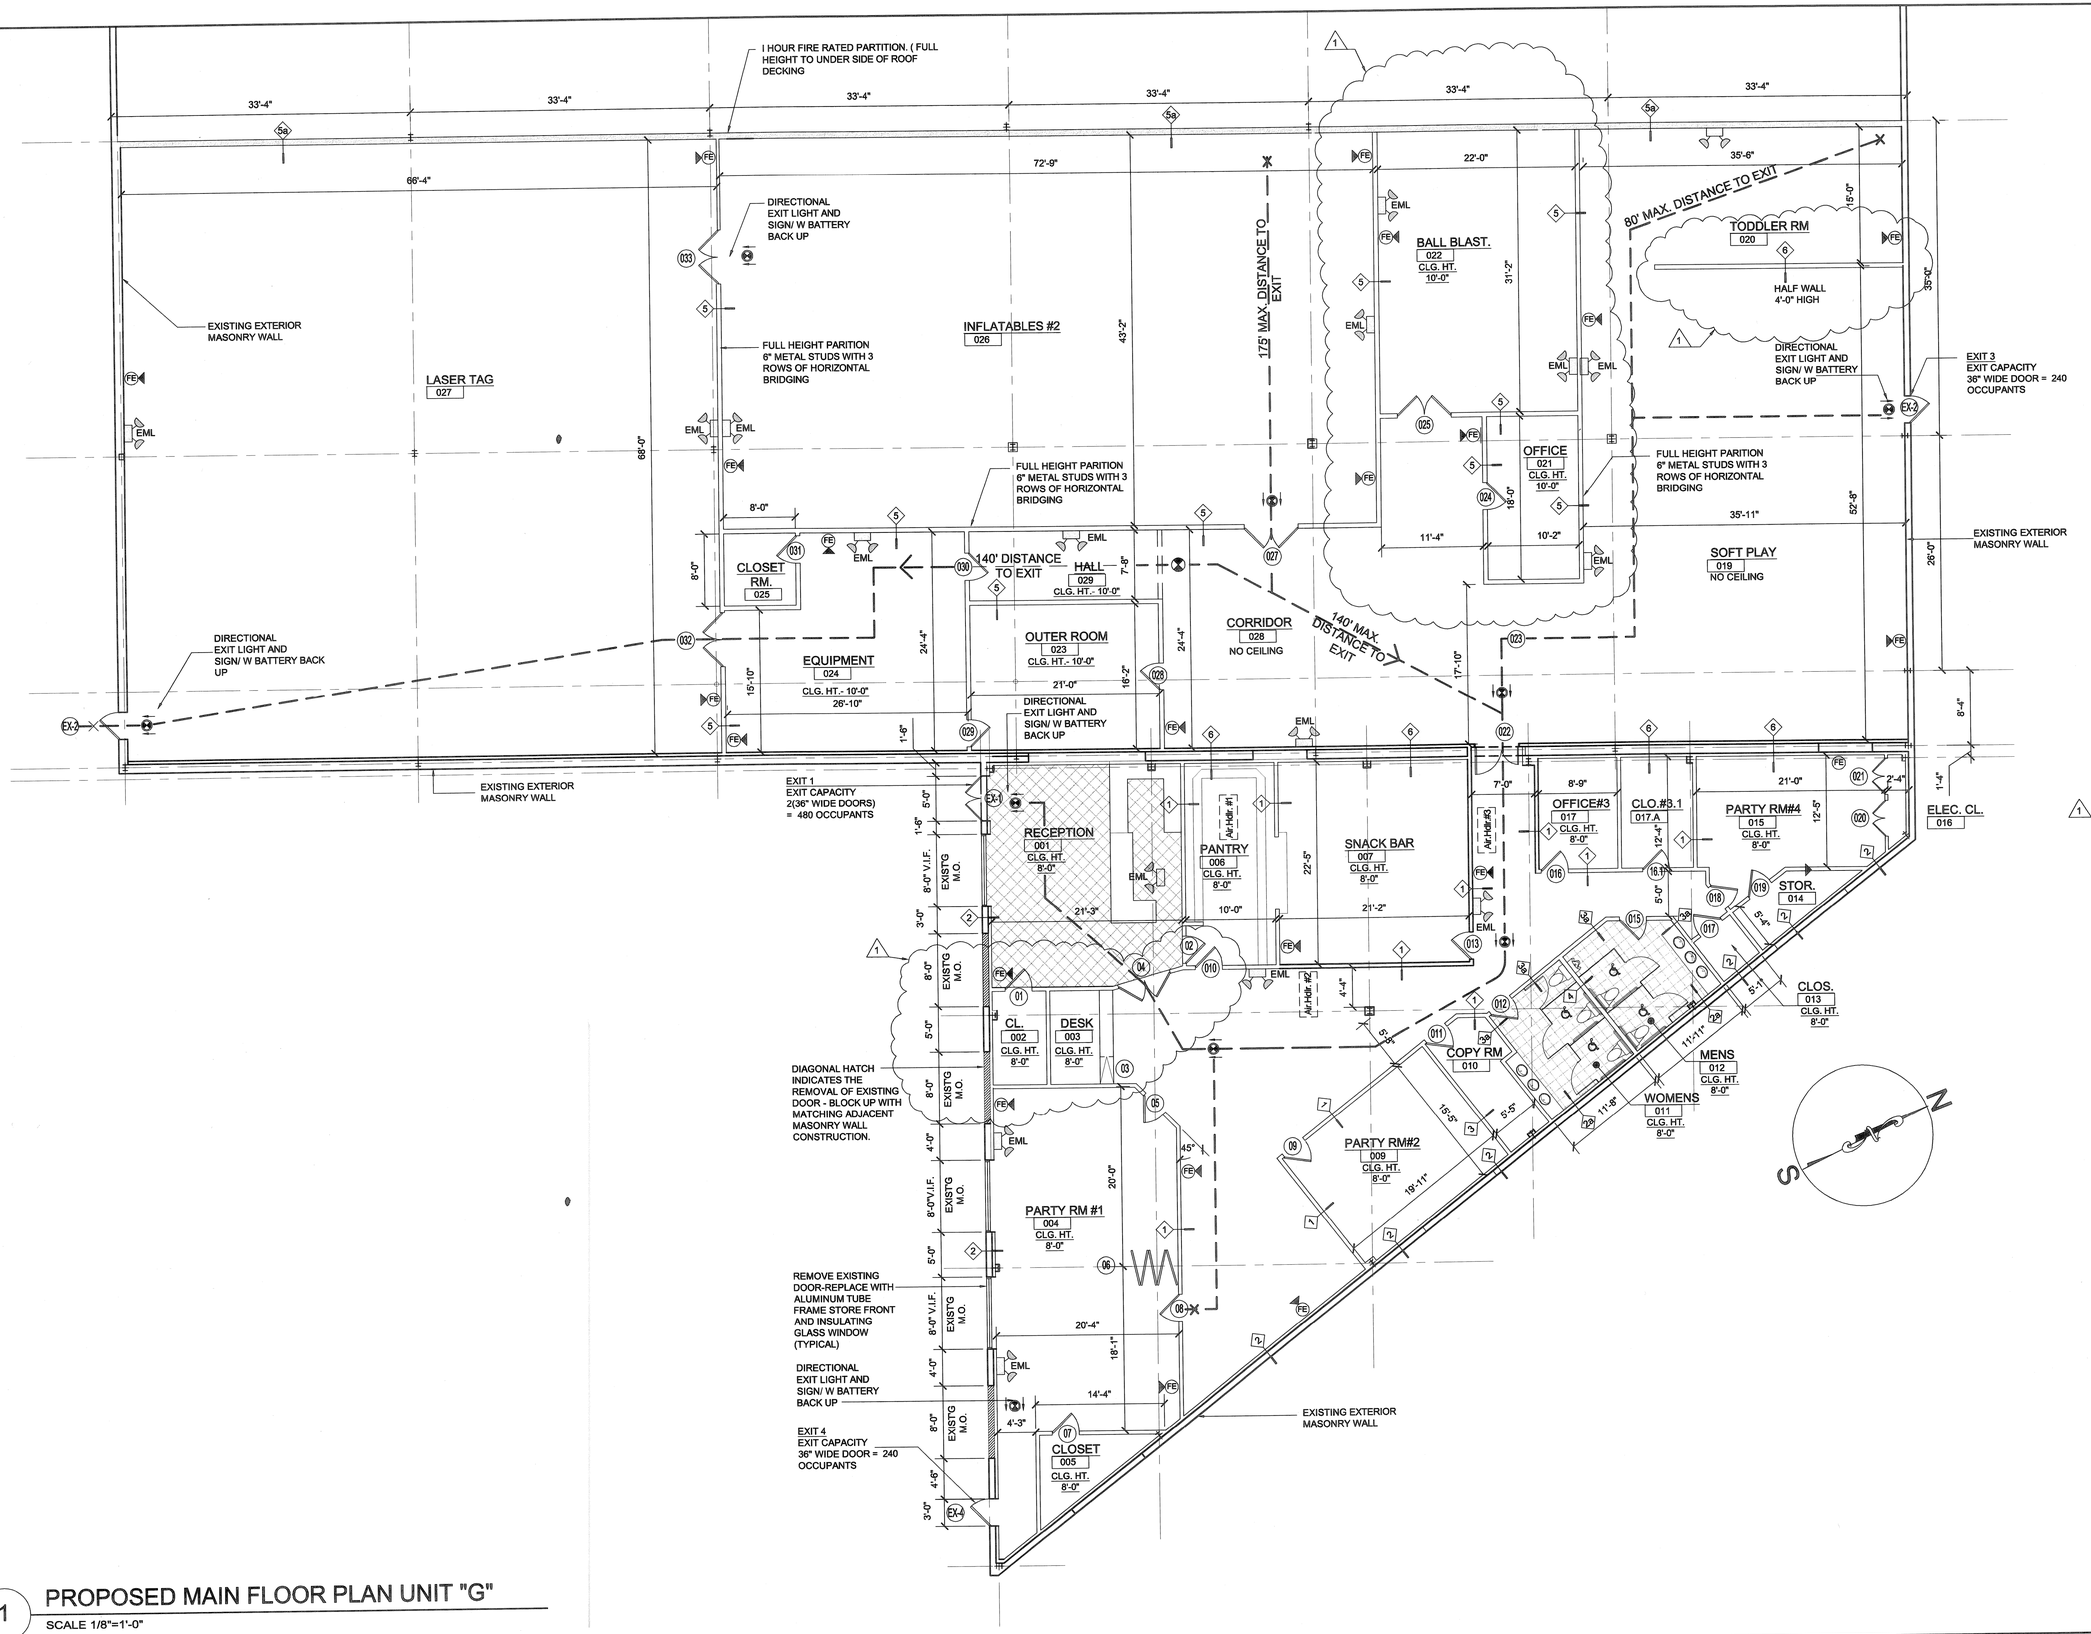

1 PROPOSED MAIN FLOOR PLAN UNIT "G"

SCALE 1/8"=1'-0"

BOWNE A&E GROUP
Where Experience Empowers Vision

Sidney B. Bowne & Son, LLP
235 East Jericho Turnpike
Mineola, NY 11501
Phone: 516-746-2350
Fax: 516-747-1396
www.bownegroup.com

CONSULTANTS:

PROJECT:

200 ROBBINS LANE L.L.C.

UNIT "G"

200 Robbins Lane
Jericho , New York.

DATE	REVISION	BY
2-1-11	Revised Partition Layout	GAH

DATE	ISSUED TO/FOR	BY
8-10-10		

NOTE:
Under N.Y.S. Education Law Sec. 7209 Sub. 2, it is illegal for any person, unless acting under the direction of a LICENSED Professional Engineer, to alter any item on this material in any way. If any item is so altered, the Professional Engineer who so alters or who directs another to so alter, shall affix to the items his seal and the notation "altered by" followed by his signature, the date of the alteration and a specific description of the alteration.

REGISTERED ARCHITECT FRANK GUIDE No. 020497 STATE OF NEW YORK

SEAL

TITLE:

CONSTRUCTION PLAN
UNIT "G"

DESIGN:	DRAWN:	CHECKED:	SHEET:
SCALE:	DATE: 2.03.09	PROJECT No.: 11037756	A-2

T:\Private Shift\11037742-Beechwood\Dwg-200Robbins\n.Jones\(shw)\ConstructDwg\FLOOR PLAN REVISIONS 1 18 11.dwg[A-2 Main-Floor Plan] Last Modified: Feb 24, 2011 Plotted by ghosse