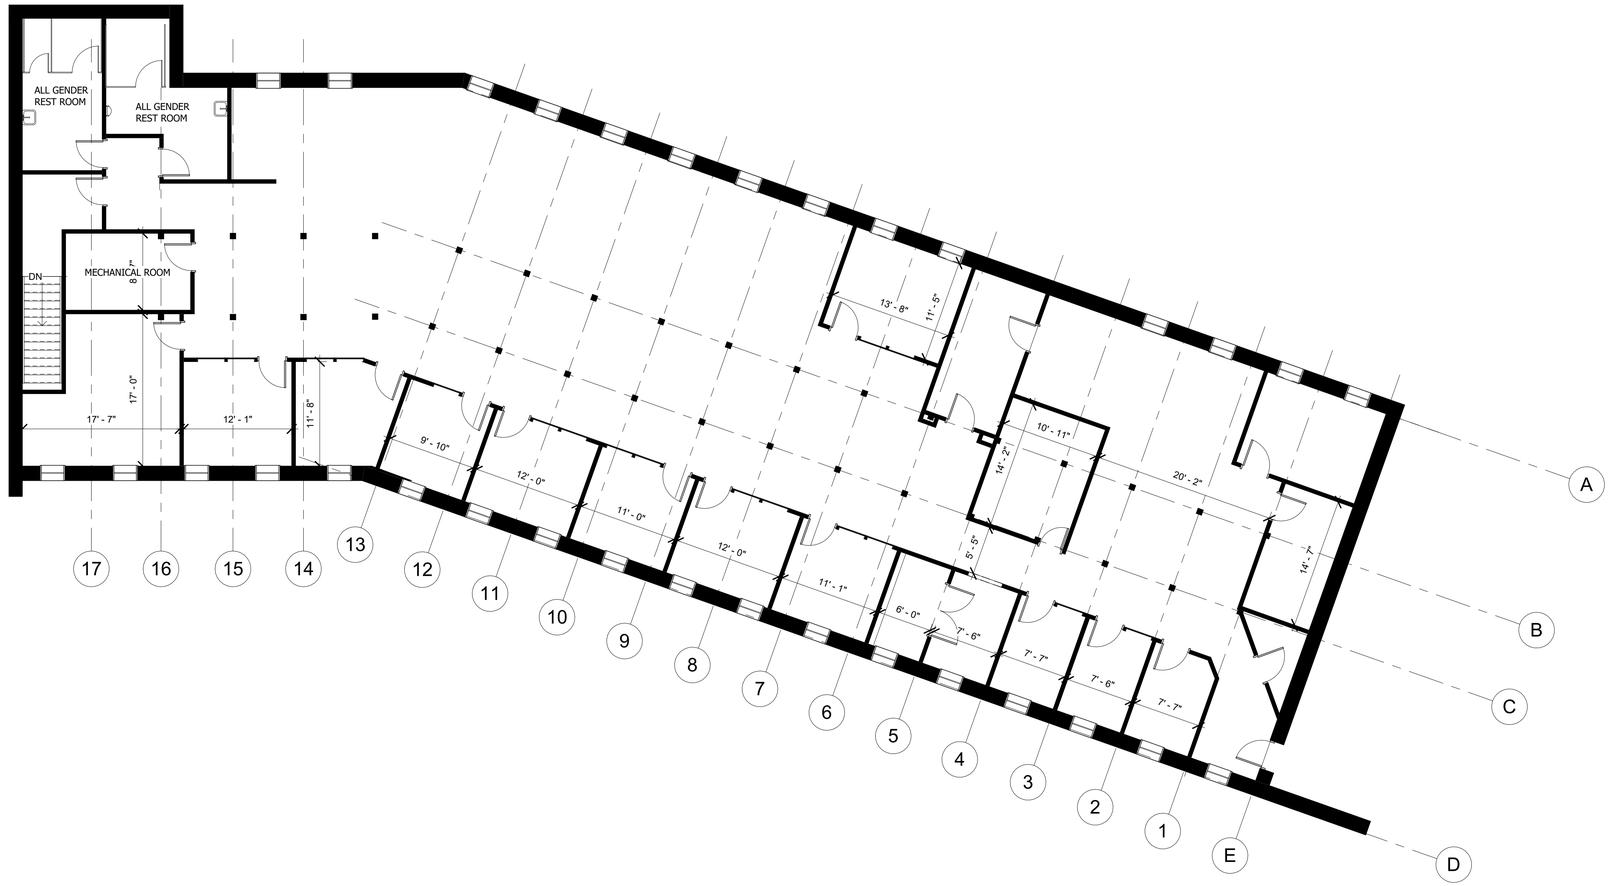

1 Level 3 -296 Nonotuck
1/8" = 1'-0"

Sue Boronski

AutoCAD and Revit Professional,
Space Planning, Project Management

26 Fisherdick Road
Ware, MA 01082
P - 413.530.4398
E - Sue@BoronskiDesign.com

www.BoronskiDesign.com

Existing Third Floor

296 Nonotuck Street
Florence, MA

No.	Description	Date

269 Nonotuck Third Floor

Exhibit C

Date	Issue Date
Scale	1/8" = 1'-0"