North Elevation

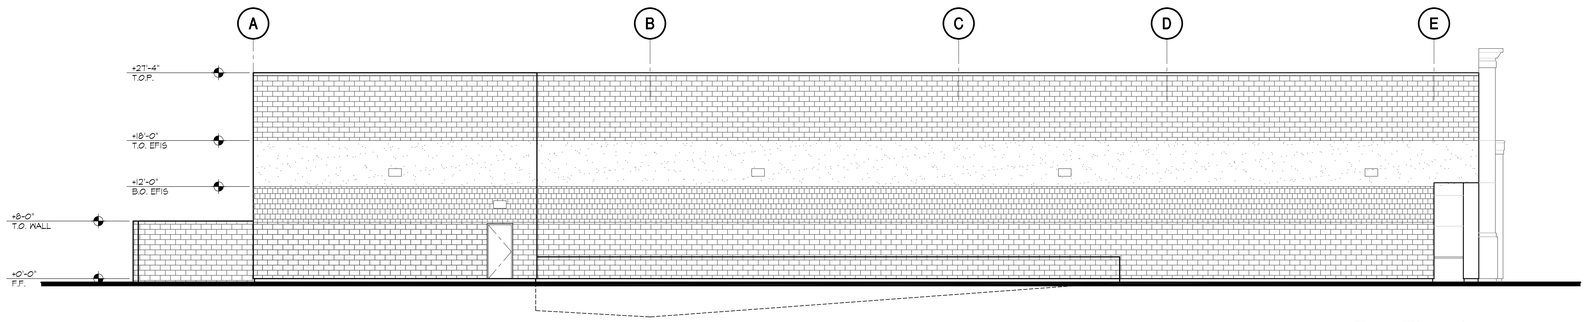

East Elevation

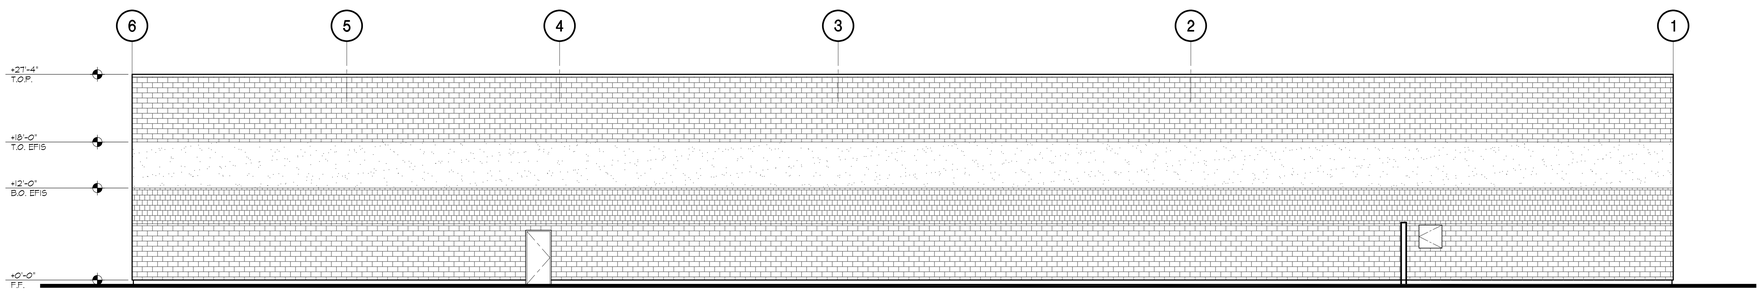

South Elevation

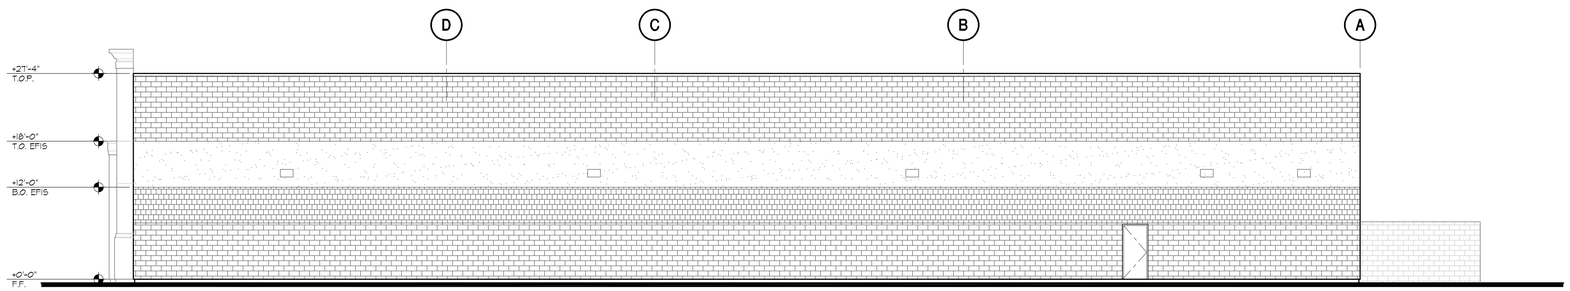

West Elevation

City Use Only

Proposed Exterior Elevations

iT ARCHITECTURE
7415 North Palm Avenue
Suite 101
Fresno, California 93711
559.442.4642 voice

Architect

Project
Remodel for:
1175 Dana Drive
Redding, CA, 96003

Owner
Thomason Development Company
7090 N. Marks Avenue
Suite #102
Fresno, California 93711

Publishing Status
Schematic
Design Developm't.
Site Plan Review
Bidding
Plan Check

Revisions

Scale
1/8"=1'-0"

Project Manager
TODD CLARK

Project Number
26-018

Sheet
A-6.0

PLANS AND NOTES CREATED, EVOLVED AND DEVELOPED FOR USE ON AND IN CONNECTION WITH THE SPECIFIED PROJECT. NONE OF SUCH IDEAS, DESIGNS, ARRANGEMENTS OR PLANS SHALL BE USED BY ANY PUBLIC AGENCY, OR FOR ANY PURPOSE WITHOUT THE CONSENT OF IT ARCHITECTURE, INCORPORATED. REPRODUCTION OR USE THEREOF IS PROHIBITED WITHOUT THE CONSENT OF IT ARCHITECTURE, INCORPORATED.